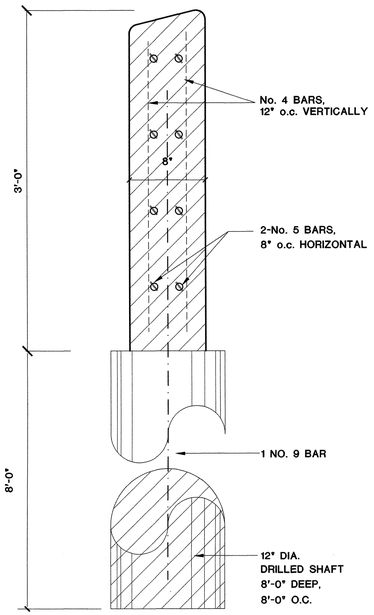

9 RETAINING WALL

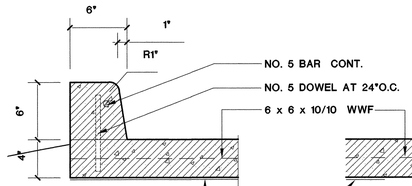

2 CURB SECTION
1 1/2" = 1'-0"

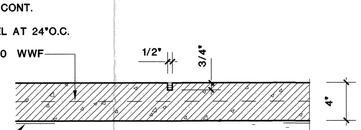

3 CONTROL JOINT

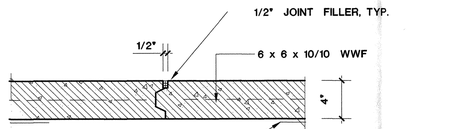

4 KEY JOINT

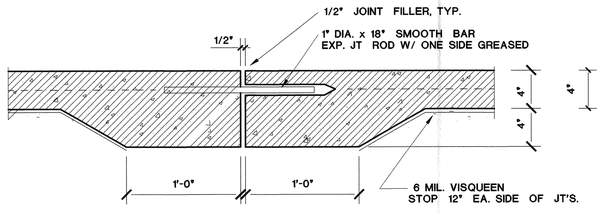

5 EXPANSION JOINT

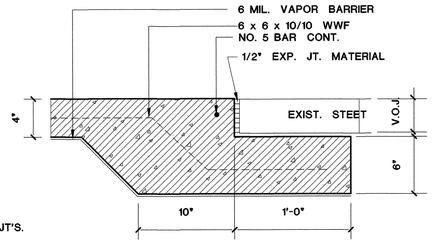

6 SECTION - SCENIC HIGHWAY

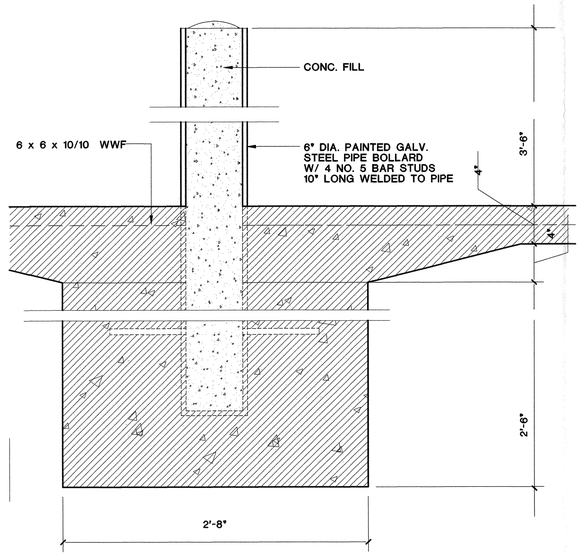

7 PIPE BOLLARD
5 REQUIRED

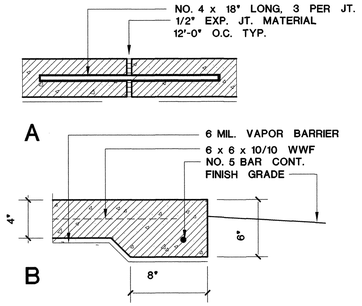

8 TYP. SIDEWALK DETAILS

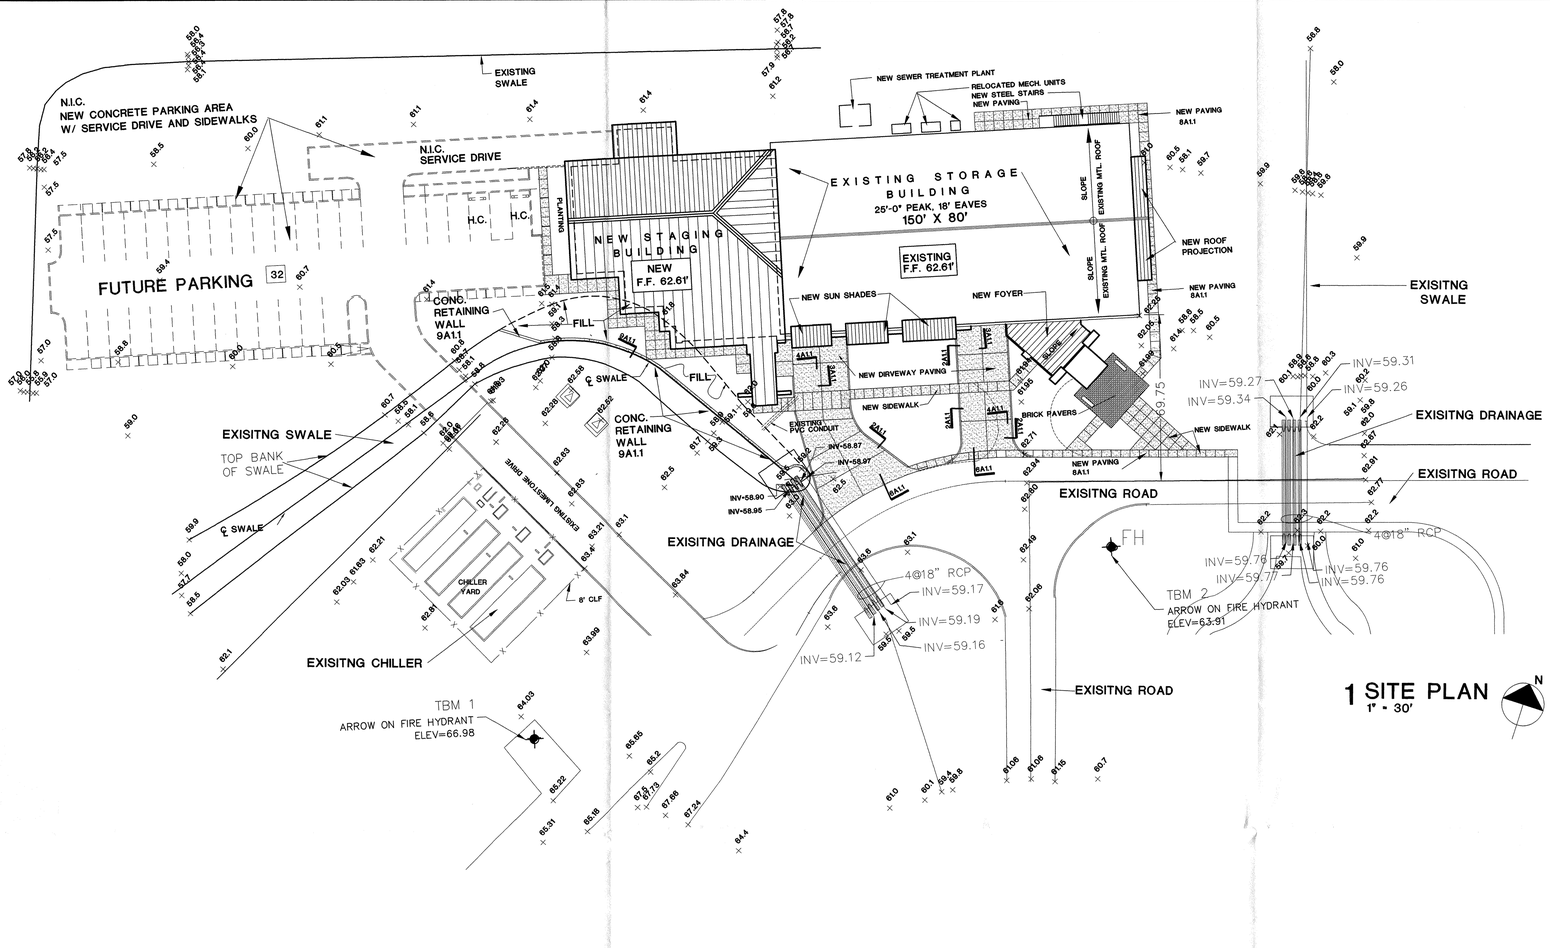

1 SITE PLAN
1" - 30'

JOHN DESMOND & ASSOCIATES ARCHITECTS/PLANNERS
703 LAUREL ST. BATON ROUGE, LA. 70802
MEMBER AMERICAN INSTITUTE OF ARCHITECTS

SITE PLAN AND DETAILS LIGO-D000270-00-L

NEW STAGING BUILDING FOR
LIGO
LIVINGSTON, LOUISIANA

DATE 09.08.2000
SHEET A1.1
OF

JOHN J. DESMOND REG. NO. 2710 REGISTERED ARCHITECT

LIGO-D000270-00-L