This document and the design it covers are the property of **PARSONS**. They are loaned only with the borrower's expressed written agreement that they will not be reproduced, copied, loaned, exhibited, or used in any other way, except by written consent from **PARSONS** to the borrower.

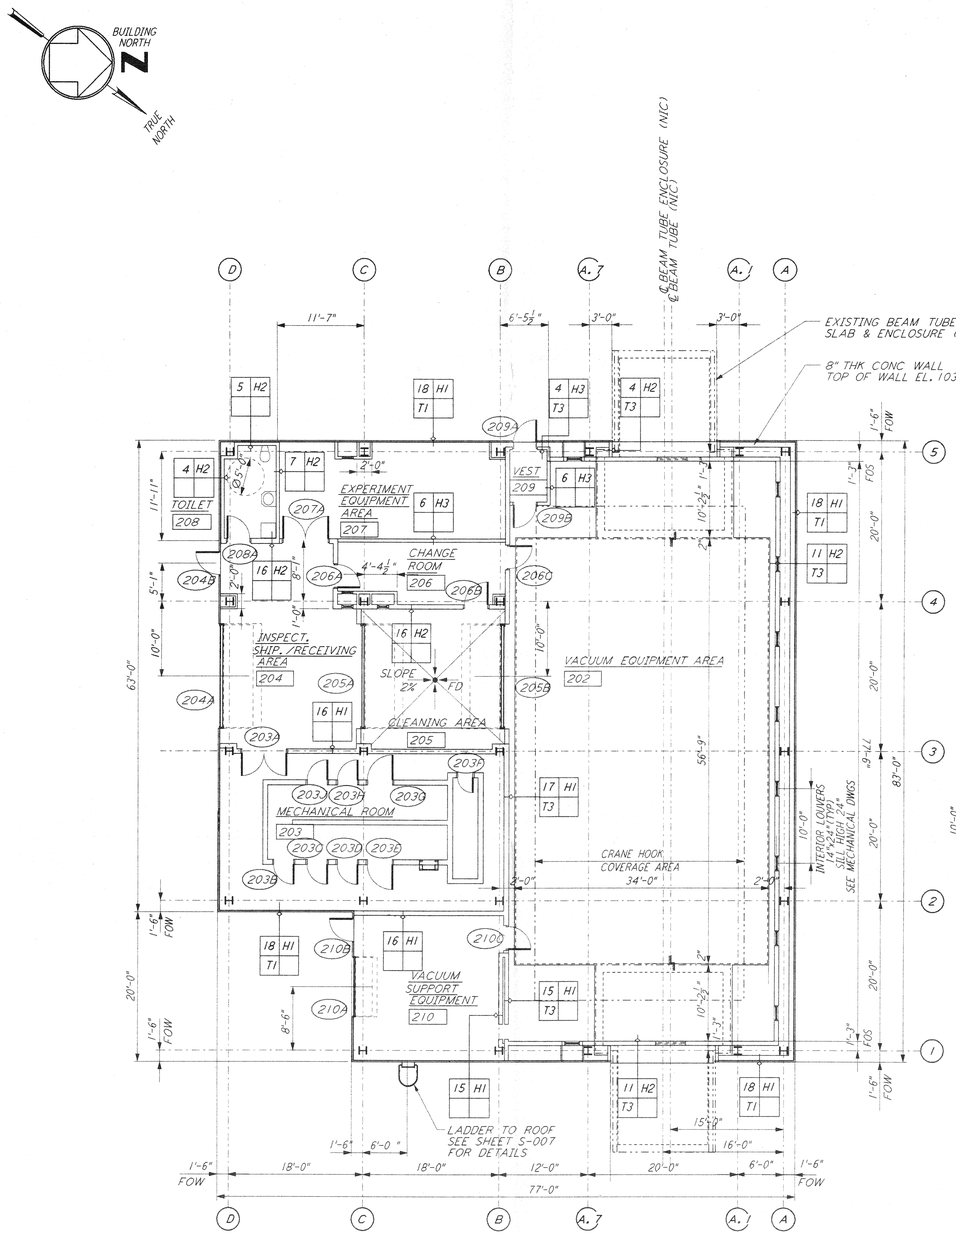

MID STATION "B" FLOOR PLAN
1/8"=1'-0"
FOR LOUVER AND OPENING LOCATIONS SEE MID STATION "A" FLOOR PLAN
2 WA-A-201

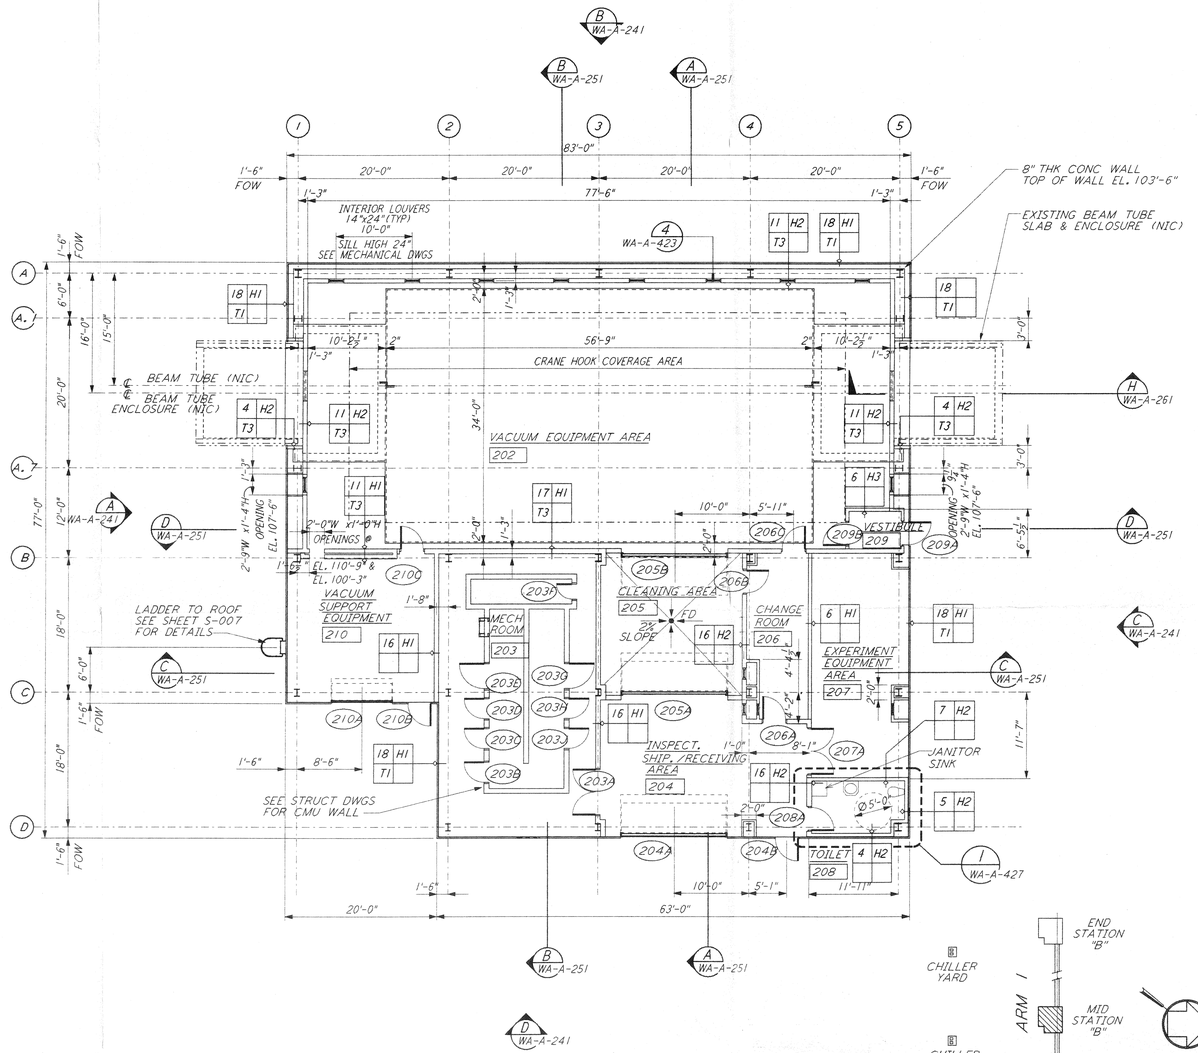

MID STATION "A" FLOOR PLAN
1/8"=1'-0"
1 WA-A-201

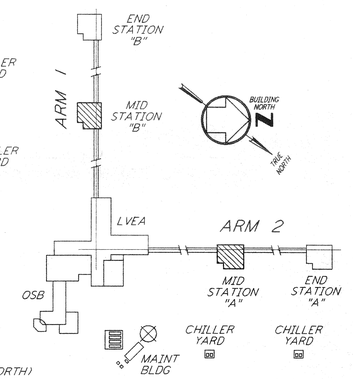

KEY PLAN

0 8 16 24 32FT
1/8" = 1'-0"

DATUM POINT EL +100.00 = 531.11' (LVEA)
DATUM POINT EL +100.00 = 531.11' (OSB)
DATUM POINT EL +100.00 = 528.07' (MID NORTH)
DATUM POINT EL +100.00 = 527.05 (END NORTH)
DATUM POINT EL +100.00 = 532.22' (MID SOUTH WEST)
DATUM POINT EL +100.00 = 535.26 (END SOUTH WEST)

REFERENCES

DRAWING NO.	DESCRIPTION

REVISIONS

NO.	DATE	BY	CHKD	ENGR	PROJ	DESCRIPTION

ISSUED FOR CONSTRUCTION		
DRAWN	CKT	5-12-96
CHECKED	TB	5-26-96
ENGINEER	[illegible]	7-12-96
PROJ	[illegible]	7/12/96

REGISTERED ARCHITECT STATE OF WASHINGTON 7/12/96

PARSONS
100 WEST WALNUT STREET
PASADENA, CALIFORNIA

LIGO
CALIFORNIA INSTITUTE OF TECHNOLOGY
MASSACHUSETTS INSTITUTE OF TECHNOLOGY

LASER INTERFEROMETER GRAVITATIONAL-WAVE OBSERVATORY
SITE NO. 1 - HANFORD, WASHINGTON

TITLE: ARCHITECTURAL MID STATIONS FLOOR PLANS

SCALE	CONTRACT NUMBER	PROJECT NUMBER
AS NOTED	PP150969	8094

SHEET NUMBER: WA-A-201 REVISIONS: 0

LIGO-D960259-00-O

LIGOWAF3.BDR