This document and the design it covers are the property of **PARSONS**. They are loaned only with the borrower's expressed written agreement that they will not be reproduced, copied, loaned, exhibited, or used in any other way, except by written consent from **PARSONS** to the borrower.

NOTE: SEE SPECIFICATIONS FOR ADDITIONAL INFORMATION AND SCHEDULES

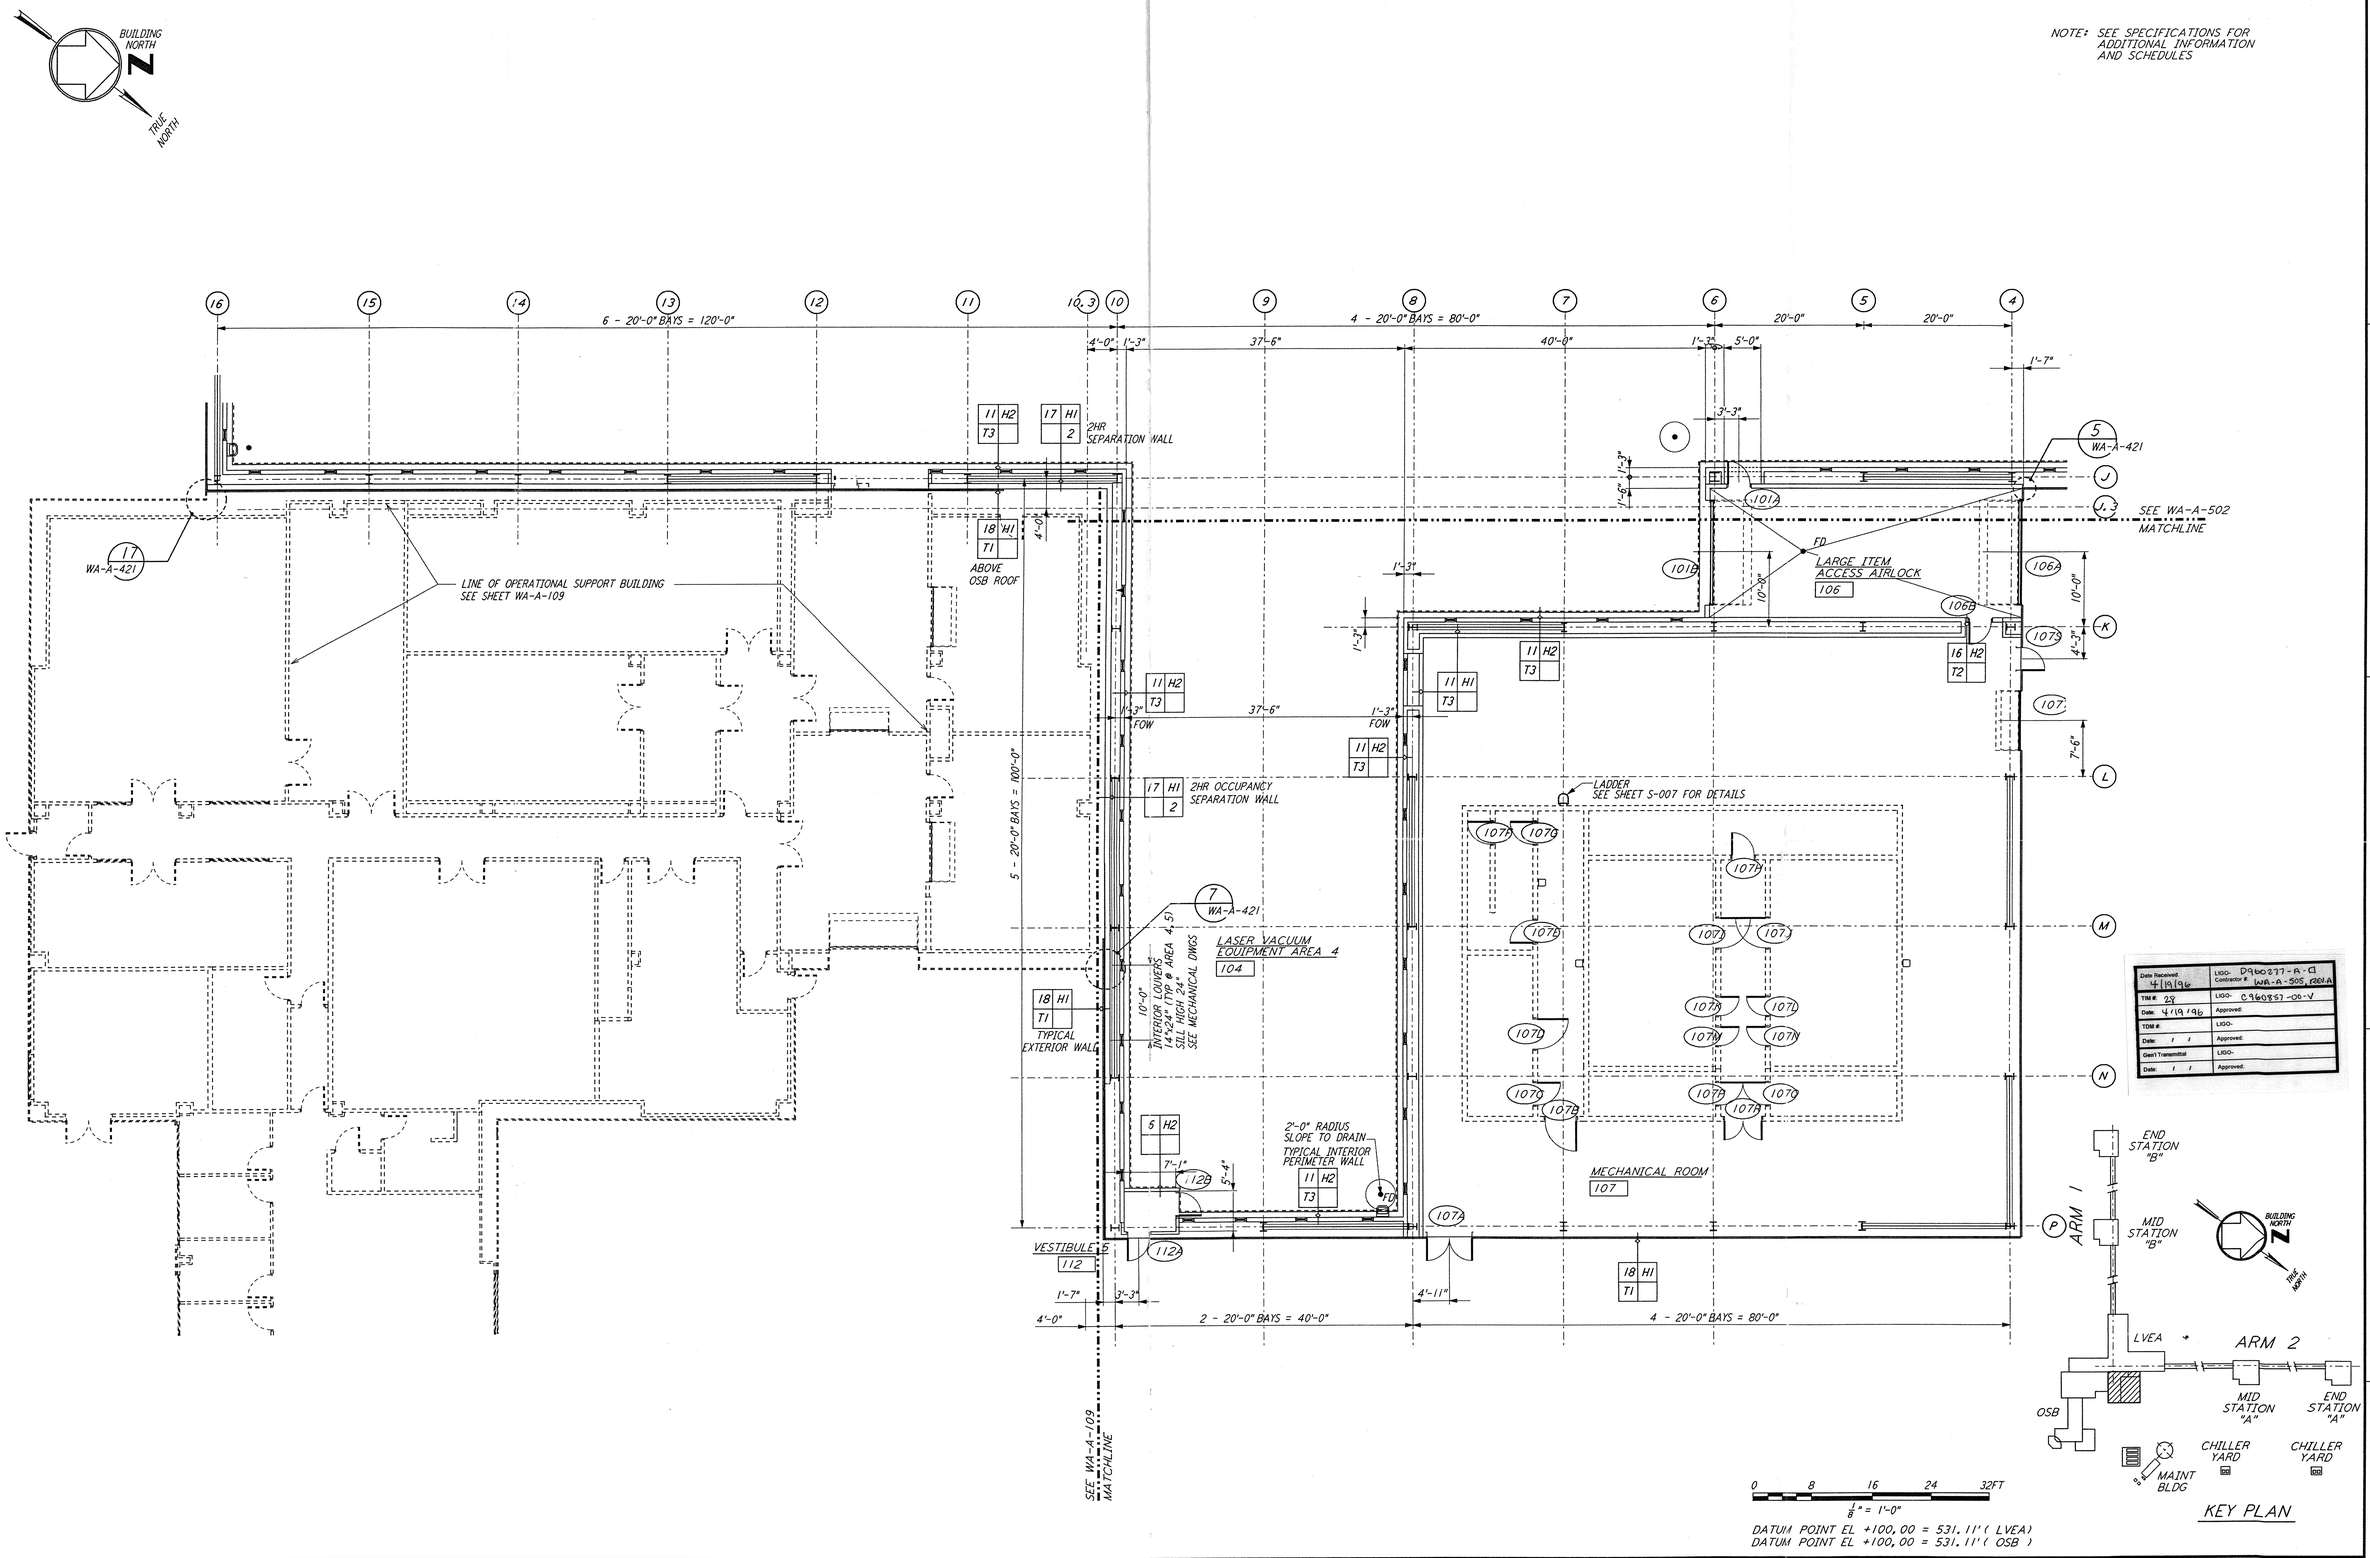

Date Received	LIGO- Contractor #
4/19/96	D960277-A-D WA-A-505, REV.A
TRN # 28	LIGO- C960857-08-V
Date: 4/19/96	Approved:
TDM #:	LIGO-
Date: / /	Approved:
Gen'l Transmittal	LIGO-
Date: / /	Approved:

NO.	DATE	BY	CHKD	ENGR	PROJ	DESCRIPTION
A	4-19-96		SF	SF/SDM		FINAL DESIGN REVIEW & BID

REFERENCES — DRAWING NO. — DESCRIPTION

REVISIONS

DRAWN	CKT/DS
CHECKED	
ENGINEER	
PROJ	

PARSONS
100 WEST WALNUT STREET
PASADENA, CALIFORNIA

LIGO
CALIFORNIA INSTITUTE OF TECHNOLOGY
MASSACHUSETTS INSTITUTE OF TECHNOLOGY

LASER INTERFEROMETER GRAVITATIONAL-WAVE OBSERVATORY
SITE NO. 1 - HANFORD, WASHINGTON

TITLE: ARCHITECTURAL CORNER STATION LVEA PARTIAL FLOOR PLAN SHEET 4

SCALE	CONTRACT NUMBER	PROJECT NUMBER
AS NOTED	PP150969	8094

SHEET NUMBER: WA-A-505 — REVISIONS: A

LIGO-D960277-A-D

LIGOWAF3.BDR