This document and the design it covers are the property of PARSONS. They are loaned only with the borrower's expressed written agreement that they will not be reproduced, copied, loaned, exhibited, or used in any other way, except by written consent from PARSONS to the borrower.

DATE: 06/26/96 TIME: 13:06:49
DESIGN FILE: I:\ligo\site1\st\was125.dgz

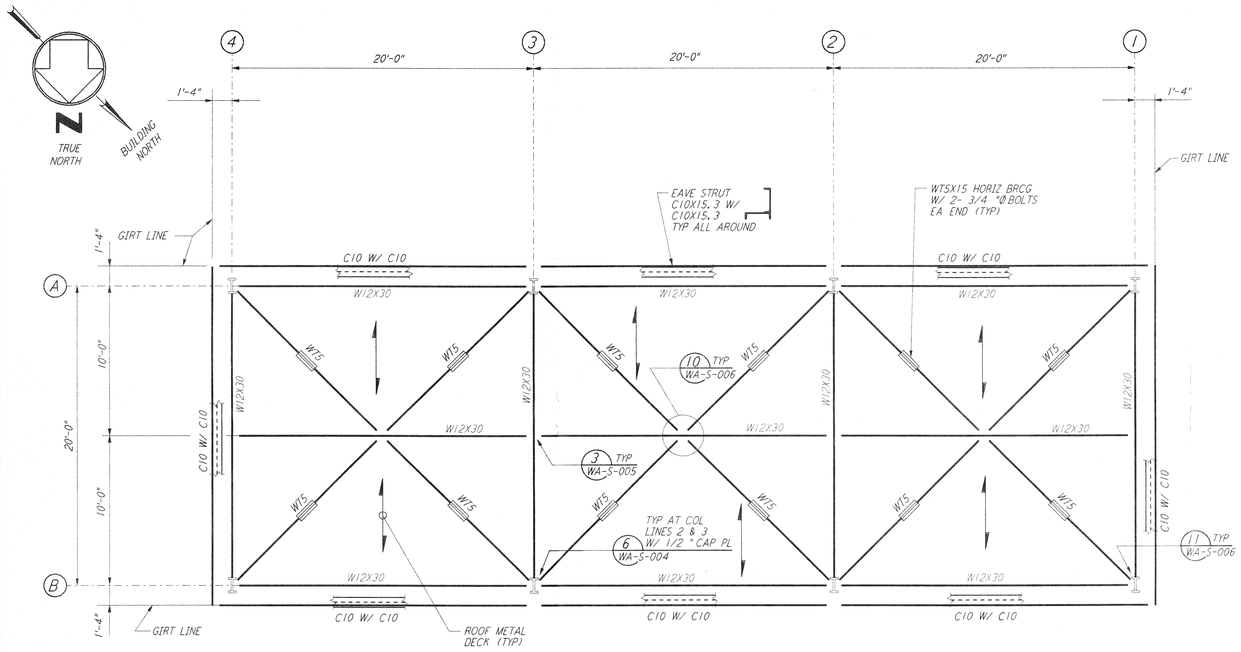

ROOF FRAMING PLAN

1/4" = 1'-0"

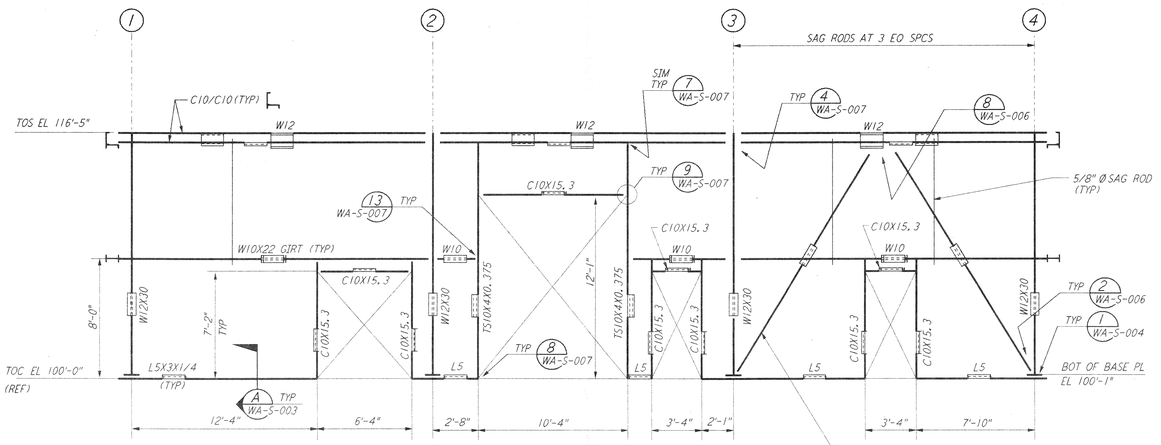

FRAMING ELEVATION AT COL LINE A

1/4" = 1'-0"

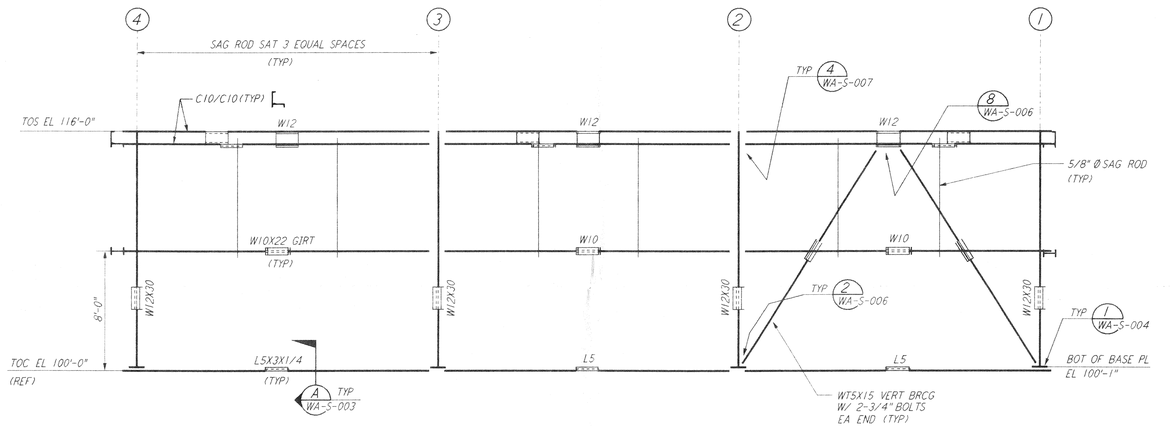

FRAMING ELEVATION AT COL LINE B

1/4" = 1'-0"

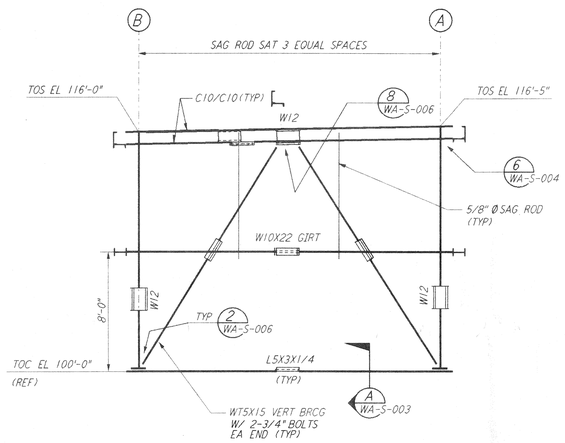

FRAMING ELEVATION AT COL LINE 1

1/4" = 1'-0"

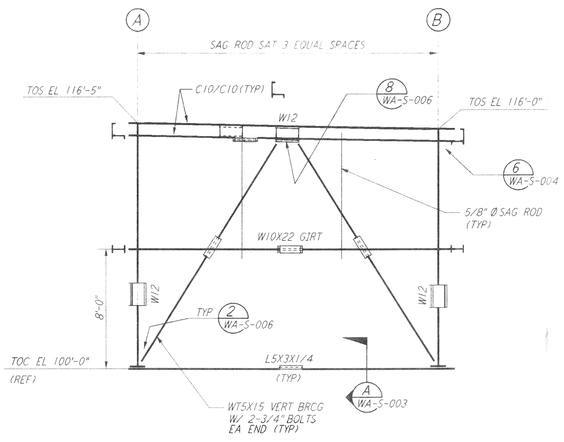

FRAMING ELEVATION AT COL LINE 4

1/4" = 1'-0"

NOTES:

1. FOR GENERAL NOTES, ABBREVIATIONS AND SYMBOLS, SEE DRAWING WA-S-001.
2. FOR CHANNEL, GIRT AND EAVE STRUT CONNECTION DETAILS, SEE DRAWING WA-S-005.

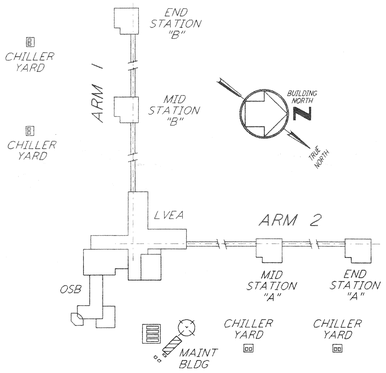

KEY PLAN

0 4 8 12 16FT
1/4" = 1'-0"

REFERENCES

DRAWING NO.	DESCRIPTION

REVISIONS

NO.	DATE	BY	CHKD	ENGR	PROJ	DESCRIPTION

ISSUED FOR CONSTRUCTION		
DRAWN	PK	6-24-96
CHECKED	[illegible]	7-2-96
ENGINEER	[illegible]	6-25-96
PROJ	[illegible]	7/3/96

REGISTERED PROFESSIONAL ENGINEER — 10-24-96

PARSONS
100 WEST WALNUT STREET
PASADENA, CALIFORNIA

LIGO
CALIFORNIA INSTITUTE OF TECHNOLOGY
MASSACHUSETTS INSTITUTE OF TECHNOLOGY

LASER INTERFEROMETER GRAVITATIONAL-WAVE OBSERVATORY
SITE NO. 1 - HANFORD, WASHINGTON

TITLE: STRUCTURAL MAINTENANCE BUILDING FRAMING PLANS AND ELEVATIONS

SCALE	CONTRACT NUMBER	PROJECT NUMBER
AS NOTED	PP150969	8094

SHEET NUMBER: WA-S-125 REVISIONS: 0

LIGO-D960305-00-O

LIGOWAF.BDR