This document and the design it covers are the property of **PARSONS**. They are loaned only with the borrower's expressed written agreement that they will not be reproduced, copied, loaned, exhibited, or used in any other way, except by written consent from **PARSONS** to the borrower.

DATE: 04/09/96 TIME: ...:56:24
DESIGN FILE: I:\ligo\site1\str\was126.dgz

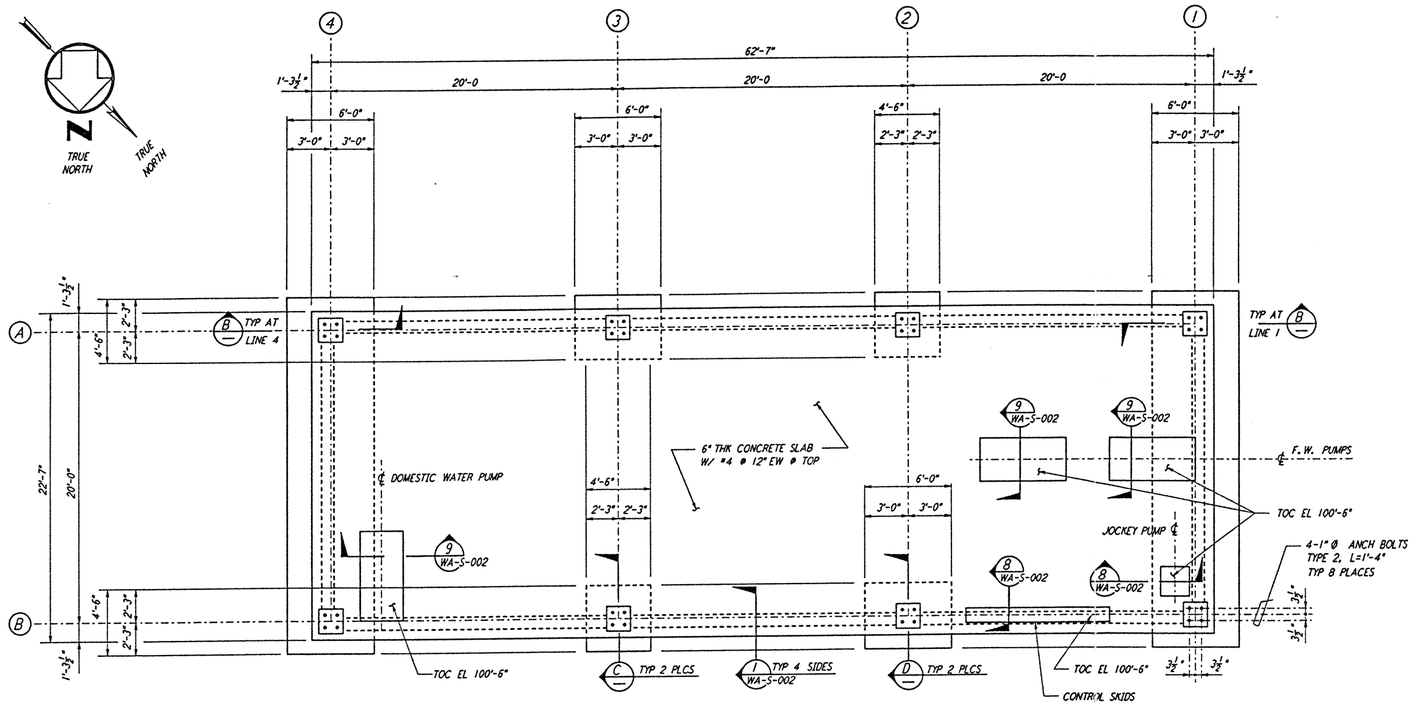

FRAMING PLAN

½"=1'-0"

FOR FLOOR SLOPES SEE ARCHITECTURAL DWGS

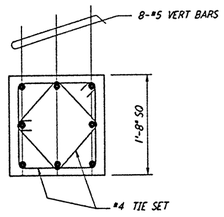

SECTION A

1"=1'-0"

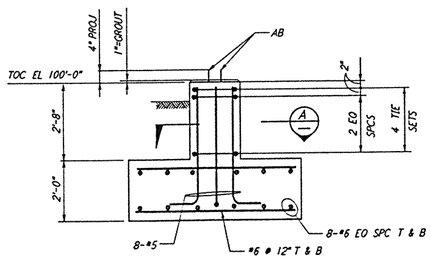

NOTE: CONC SLAB OMITTED FOR CLARITY

SECTION B

½"=1'-0"

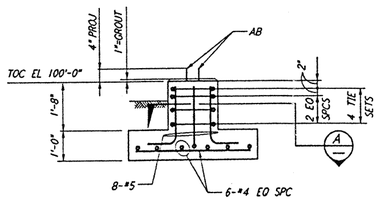

NOTE: CONC SLAB OMITTED FOR CLARITY

SECTION C

½"=1'-0"

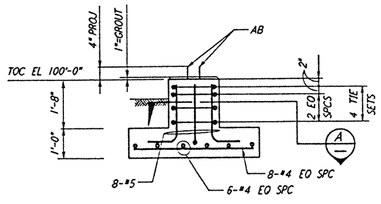

NOTE: CONC SLAB OMITTED FOR CLARITY

SECTION D

½"=1'-0"

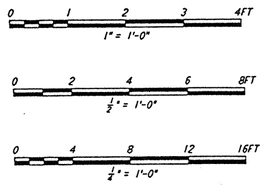

NOTES:

1. FOR STRUCTURAL GENERAL NOTES, ABBREVIATIONS AND LEGEND SEE DWG. WA-S-001.
2. CONTRACTOR TO ADJUST LOCATION AND SIZE OF EQUIPMENT PADS TO SUIT VENDOR EQUIPMENT.

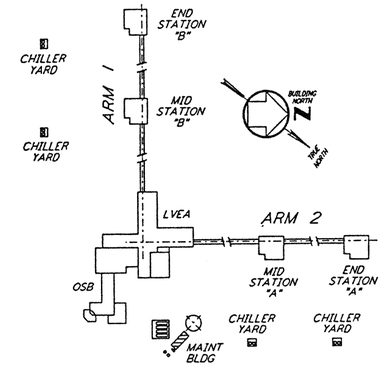

KEY PLAN

REFERENCES		REVISIONS							
DRAWING NO.	DESCRIPTION	NO.	DATE	BY	CHKD	ENGR	PROJ	DESCRIPTION	
		A	4-19-96	PK				FINAL DESIGN REVIEW & BID	

DRAWN	PK
CHECKED	
ENGINEER	
PROJ	

PARSONS
100 WEST WALNUT STREET
PASADENA, CALIFORNIA

LIGO
CALIFORNIA INSTITUTE OF TECHNOLOGY
MASSACHUSETTS INSTITUTE OF TECHNOLOGY

LASER INTERFEROMETER GRAVITATIONAL-WAVE OBSERVATORY
SITE NO. 1 - HANFORD, WASHINGTON

TITLE	SCALE	CONTRACT NUMBER	PROJECT NUMBER
STRUCTURAL MAINTENANCE BUILDING FDN PLAN & SECTIONS	AS NOTED	PP150969	8094
	SHEET NUMBER		REVISIONS
	WA-S-126		A

LIGO-D960306-A-E1

LIGOWAF.BDR

DWG FILE: I:\ligo\site1\str\was126.dgz TIME: 13:56:24 04/09/96