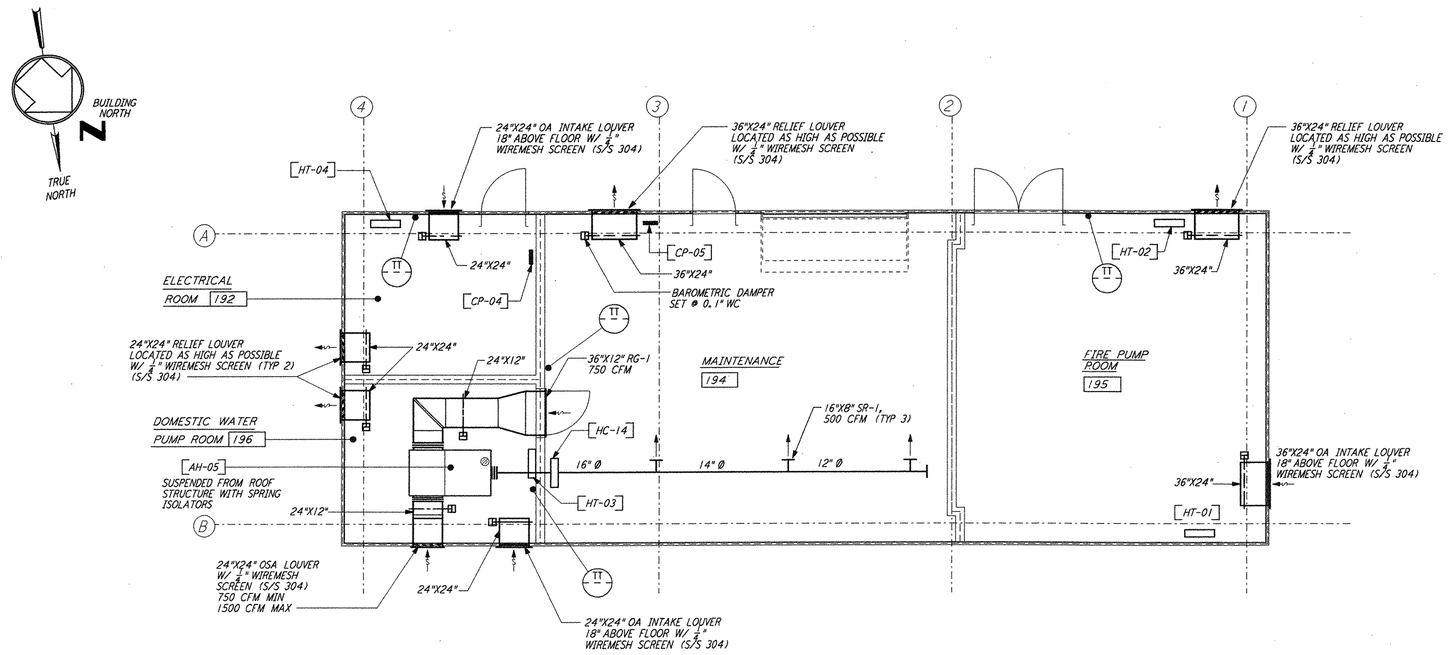

MAINTENANCE BUILDING FLOOR PLAN

1/4" = 1'-0"

NOTES:

1. FOR LEGEND, ABBREVIATIONS AND GENERAL NOTES SEE SHEETS WA-H-001 AND WA-H-002.

SEQUENCE OF OPERATION:

MAINTENANCE ROOM:

UPON A SIGNAL FROM THE CENTRAL CONTROL SYSTEM THE AIR HANDLING UNIT (AH-05) SHALL START. THE DDC CONTROL SHALL PERFORM THE FOLLOWING:

A. THE DDC CONTROLS SHALL MODULATE THE CONTROL DAMPERS ON THE OUTSIDE AIR AND THE RETURN AIR DUCTS TO MAINTAIN THE ROOM TEMPERATURE AT 72°F AND MAINTAIN 750 CFM OF OUTSIDE AIR MINIMUM.

B. WHEN THE ROOM TEMPERATURE DROPS BELOW 68°F THE DDC CONTROL SHALL ACTIVATE THE ELECTRIC DUCT HEATER (HC-14) TO MAINTAIN THE ROOM AT 68°F.

C. AFTER BUSINESS HOURS THE DDC CONTROLS SHALL CLOSE OFF THE OUTSIDE AIR DAMPER AND FULLY OPEN THE RETURN AIR DAMPER AND MAINTAIN THE ROOM TEMPERATURE AT 65°F.

D. IF THE ROOM TEMPERATURE DROPS BELOW 50°F, THE DDC CONTROLS SHALL REPORT AN ALARM SIGNAL TO FACILITY CONTROL AND MONITORING SYSTEM AT THE CORNER STATION.

FIRE PUMP ROOM:

A. THE PACKAGED CONTROLS ON THE ELECTRIC CONVECTOR SHALL MAINTAIN THE ROOM TEMPERATURE AT 60°F.

B. IF THE ROOM TEMPERATURE RISES ABOVE 104°F THE DDC CONTROLS SHALL OPEN THE GRAVITY VENTILATION DAMPERS. THE GRAVITY VENTILATION DAMPERS SHALL CLOSE WHEN THE ROOM TEMPERATURE DROPS BELOW 95°F.

C. IF THE ROOM TEMPERATURE RISES TO 110°F OR DROPS BELOW 50°F, THE DDC CONTROLS SHALL REPORT AN ALARM SIGNAL TO FACILITY CONTROL AND MONITORING SYSTEM AT THE CORNER STATION.

DOMESTIC WATER PUMP ROOM:

SAME AS FIRE PUMP ROOM.

ELECTRICAL ROOM:

SAME AS FIRE PUMP ROOM.

INPUT/OUTPUT SUMMARY FOR MAINTENANCE BUILDING

SYSTEM, APPARATUS, OR AREA POINT DESCRIPTION	INPUTS – ANALOG – MEASURED							INPUTS – ANALOG – CALCULATED					INPUTS – BINARY								OUTPUTS – DIGITAL				OUTPUTS – ANALOG				SYSTEM FEATURES – ALARMS							SYSTEM FEATURES – PROGRAMS								GENERAL								SUPPLEMENTARY NOTES
	TEMPERATURE	PRESSURE	RH	KW	AIR FLOW	LEVEL	GALLONS	GPM	KWH	ENTHALPY	RUN TIME	EFFICIENCY	WET BULB TEMP	STATUS	FILTER	SMOKE	FREEZE	AIR FLOW	METER		OFF-ON	OFF-AUTO-ON	OFF-HI-LO	OPEN-CLOSE	MULTI-STAGE		DAMPER POSITION	VALVE POSITION	SET POINT ADJUSTMENT	VANE POSITION	SCR CONTROL		HI ANALOG	LOW ANALOG	HI BINARY	LOW BINARY	PROOF			TIME SCHEDULING	DEMAND LIMITING	DUTY CYCLE	START/STOP OPTION	ENTHALPY OPTION	SMOKE CNT	TREND	ALARM INSTRUCT	MAINT WR ORD			COLOR GRAPHIC							
AIR HANDLING UNIT, AH-05											●			●	●						●						●														●										●							PROVIDE NIGHT TIME SETBACK
HEATING COIL, HC-14	●													●							●								●				●	●													●	●									
CONVECTOR, HT-01														●																																			●								
CONVECTOR, HT-02														●																																			●								
CONVECTOR, HT-03														●																																			●								
CONVECTOR, HT-04														●																																			●								
ROOM TEMPERATURE (195)	●																																●	●													●									
ROOM TEMPERATURE (194)	●																																●	●													●									
ROOM TEMPERATURE (196)	●																																●	●													●									
ROOM TEMPERATURE (192)	●																																●	●													●									
GRAVITY DAMPERS (RM 195)																							●																																		
GRAVITY DAMPERS (RM 196)																							●																																		
GRAVITY DAMPERS (RM 192)																							●																																		
FLOOR PLAN	●							

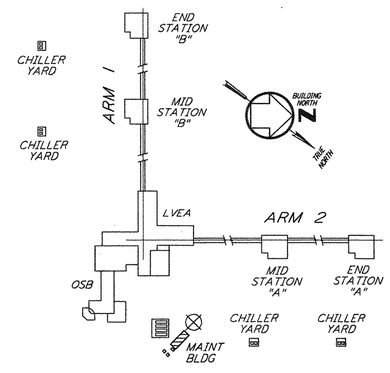

KEY PLAN

0 4 8 12 16FT
1/4" = 1'-0"

LIGO-D960353-01-O

REFERENCES		REVISIONS							
DRAWING NO.	DESCRIPTION	NO.	DATE	BY	CHKD	ENGR	PROJ	DESCRIPTION
		1	5-15-98	CP	AA	AA		ISSUED FOR AS-BUILT

ISSUED FOR CONSTRUCTION

DRAWN	CLP	6-24-96
CHECKED	ME	7/3/96
ENGINEER	AA	7/3/96
PROJ	MDW	7/8/96

AS-BUILT DRAWINGS

PARSONS
100 WEST WALNUT STREET
PASADENA, CALIFORNIA

LIGO
CALIFORNIA INSTITUTE OF TECHNOLOGY
MASSACHUSETTS INSTITUTE OF TECHNOLOGY

LASER INTERFEROMETER
GRAVITATIONAL-WAVE OBSERVATORY
SITE NO. 1 - HANFORD, WASHINGTON

TITLE: HVAC CORNER STATION MAINTENANCE BUILDING FLOOR PLAN

SCALE	CONTRACT NUMBER	PROJECT NUMBER
AS NOTED	PP150969	8094

SHEET NUMBER: WA-H-116
REVISIONS: 1

LIGOWAF3.BDR

This document and the design it covers are the property of PARSONS. They are loaned only with the borrower's expressed written agreement that they will not be reproduced, copied, loaned, exhibited, or used in any other way, except by written consent from PARSONS to the borrower.