DATE: 07/01/96 TIME: 18:01:32
DESIGN FILE: I:\ligo\alter\m\wa0215.dgn

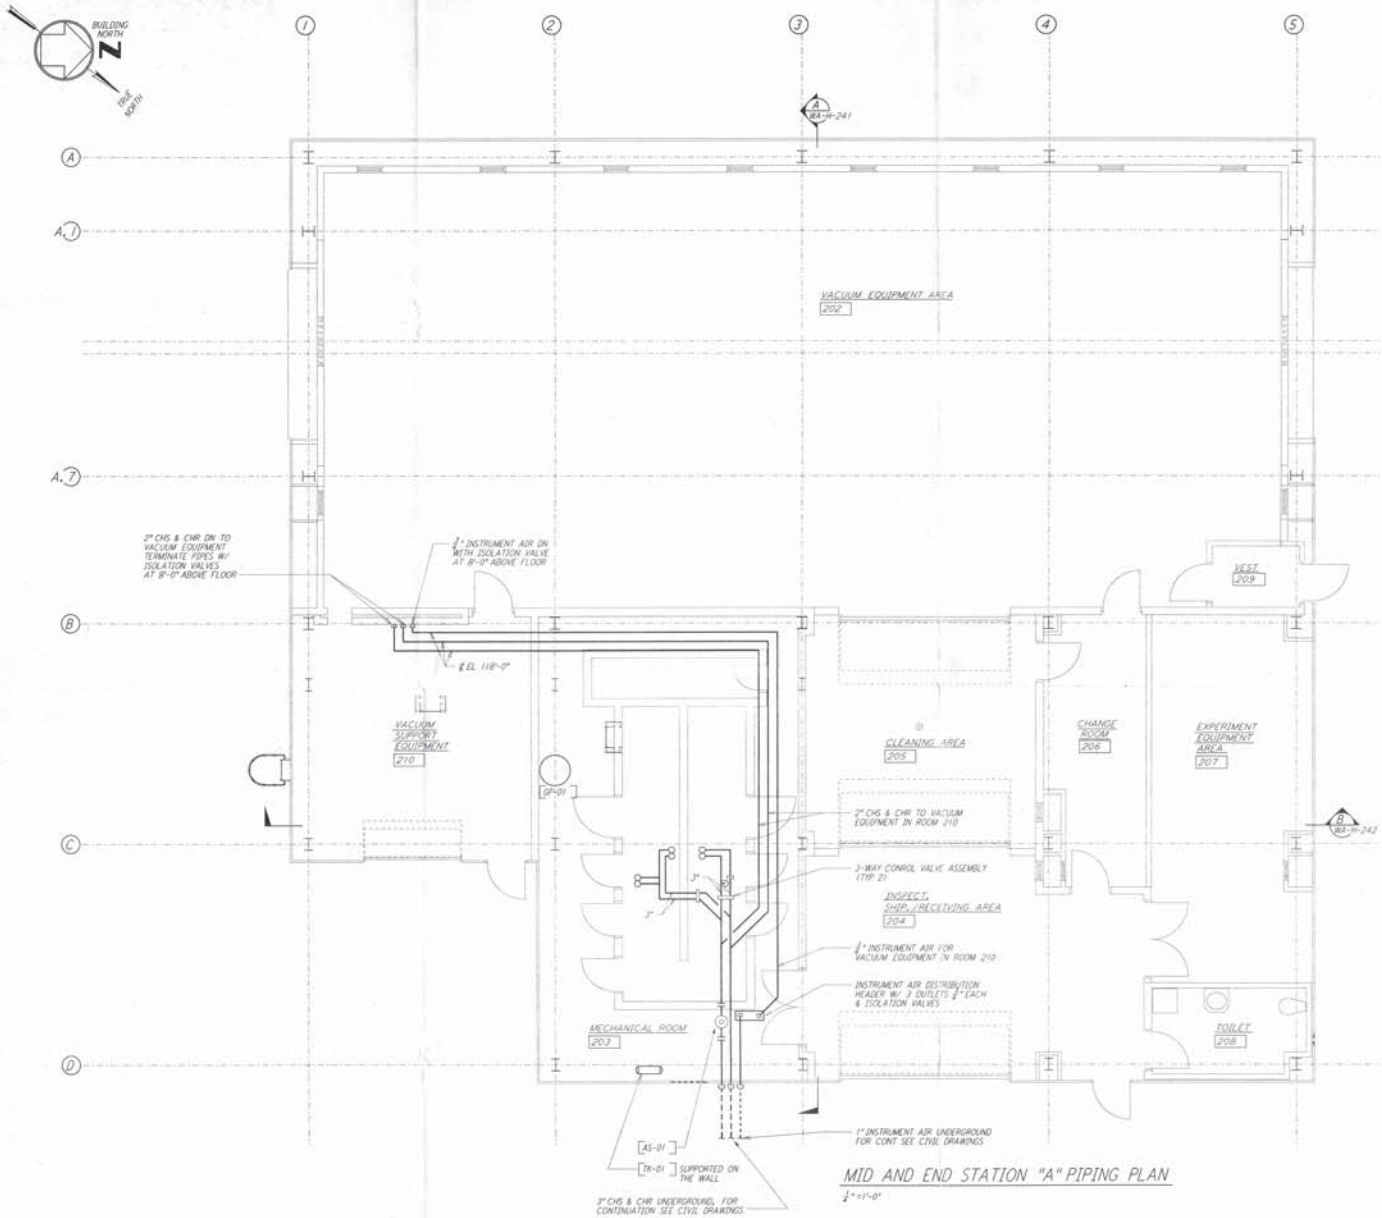

MID AND END STATION "A" PIPING PLAN

1/4" = 1'-0"

NOTES:

1. FOR LEGEND, ABBREVIATIONS AND GENERAL NOTES SEE SHEETS WA-H-001 AND WA-H-002.

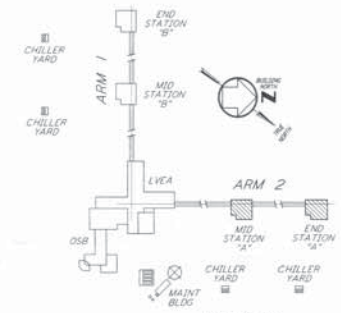

KEY PLAN

0 4 8 12 16FT

1/4" = 1'-0"

This document and the design it covers are the property of PARSONS. They are loaned only with the borrower's expressed written agreement that they will not be reproduced, copied, loaned, exhibited, or used in any other way, except by written consent from PARSONS to the borrower.

REFERENCES		REVISIONS						
DRAWING NO.	DESCRIPTION	NO.	DATE	BY	CHKD	ENGR	PROJ	DESCRIPTION

ISSUED FOR CONSTRUCTION

DRAWN	CLP	6-24-96
CHECKED	MK	7/3/96
ENGINEER	AA	7/3/96
PROJ		

SIGNED 18-8-96

PARSONS
100 WEST WALNUT STREET
PASADENA, CALIFORNIA

LIGO
CALIFORNIA INSTITUTE OF TECHNOLOGY
MASSACHUSETTS INSTITUTE OF TECHNOLOGY

LASER INTERFEROMETER
GRAVITATIONAL-WAVE OBSERVATORY
SITE NO. 1 - HANFORD, WASHINGTON

TITLE: HVAC
MID & END STATIONS "A"
PIPING PLAN

SCALE: AS NOTED | CONTRACT NUMBER: PP150969 | PROJECT NUMBER: 8094

SHEET NUMBER: WA-H-215 | REVISION: 0

LIGO-D960364-00-O

L1D0WAF1.DGN