This document and the design it covers are the property of **PARSONS**. They are loaned only with the borrower's expressed written agreement that they will not be reproduced, copied, loaned, exhibited, or used in any other way, except by written consent from **PARSONS** to the borrower.

DATE: 10/30:95 TIME: 23:13:32
DESIGN FILE: I:\ligo\site\ar\wa0142.dgz

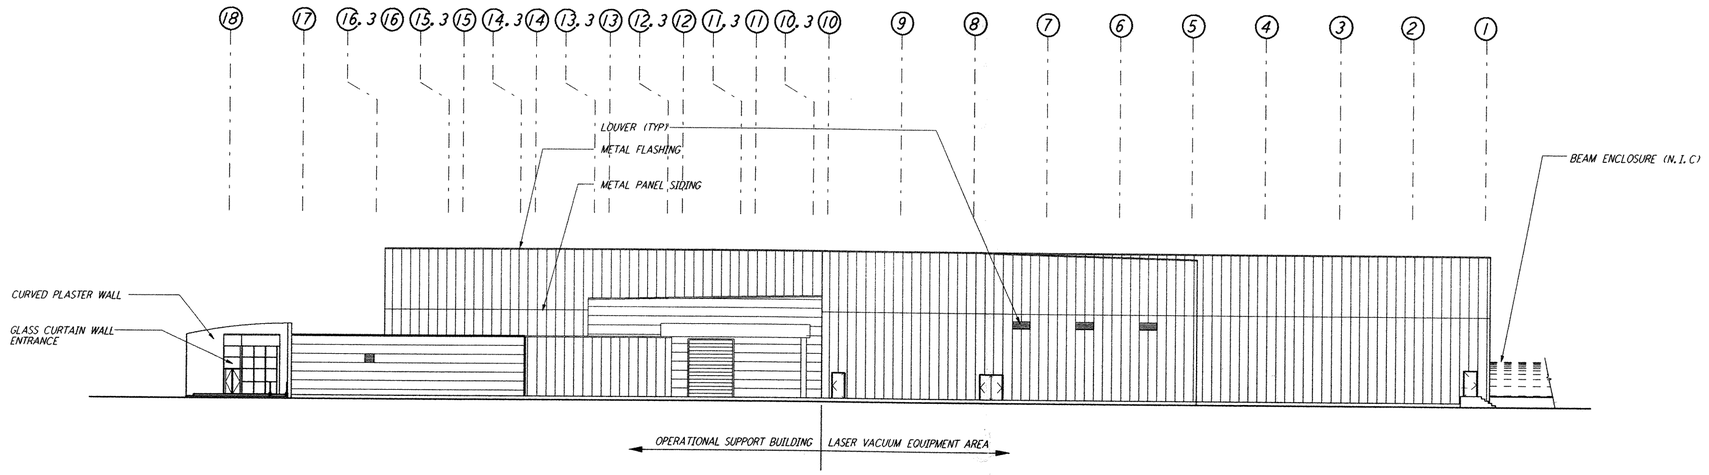

ELEVATION C (WA-A-107)
1/16" = 1'-0"

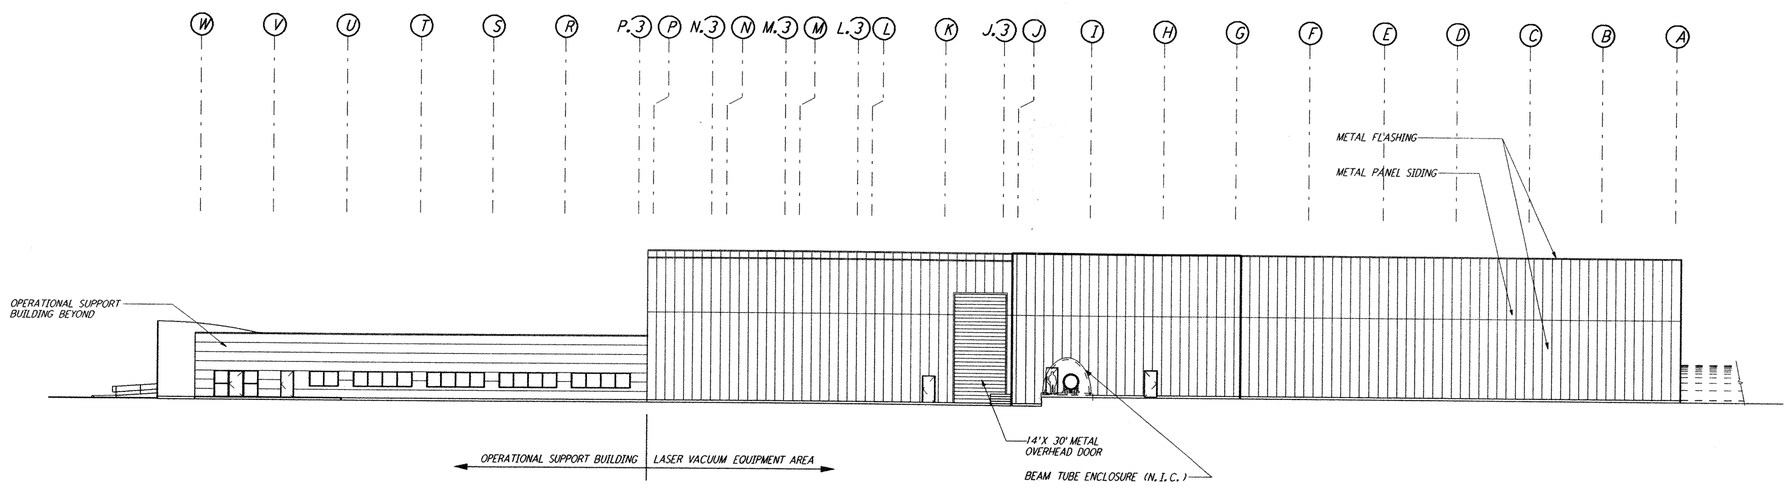

ELEVATION D (WA-A-107)
1/16" = 1'-0"

0 8 16 24 32 40 48 56 64FT
1/16" = 1'-0"

LIGO-D960461-A-D

REVISION NO.	DATE	APRD BY	DESCRIPTION OF REVISION
9			
8			
7			
6			
5			
4			
3			
2			
1			

ISSUE NO.	DATE	APRD BY	ISSUED FOR
J			
H			
G			
F			
E			
D			
C			
B			
A	10/31/95	TDM	PRELIMINARY DESIGN REVIEW

DATE	10-31-95
DRAWN	KR/SF
CHECKED	
ENGINEER	
PROJ MGR	

PARSONS
100 WEST WALNUT STREET
PASADENA, CALIFORNIA

LIGO
CALIFORNIA INSTITUTE OF TECHNOLOGY
MASSACHUSETTS INSTITUTE OF TECHNOLOGY

LASER INTERFEROMETER GRAVITATIONAL-WAVE OBSERVATORY
SITE NO. 1 - HANFORD, WASHINGTON

TITLE: CORNER STATION LVEA AND OSB ELEVATIONS

SCALE	CONTRACT NUMBER	PROJECT NUMBER
AS NOTED	PP150969	8094

SHEET NUMBER: WA-A-142
REVISIONS: A

LIGOWAF.BDR

Mon Oct 30 23:12:48 1995 s3-v18b2 J:\PLOTS\QUEUES\V18B2\AR142G.PRF