DATE: 02/26/97 TIME: 03:43:39
DESIGN FILE: I:\ligo\site2\ce\lac007.dgz

This document and the design it covers are the property of PARSONS. They are loaned only with the borrower's expressed written agreement that they will not be reproduced, copied, loaned, exhibited, or used in any other way, except by written consent from PARSONS to the borrower.

BG Feb 07 09:37:31 1997 S:*.DGZ,LIV\LIV\LIGO\SITE2\CE\LAC007.DGZ

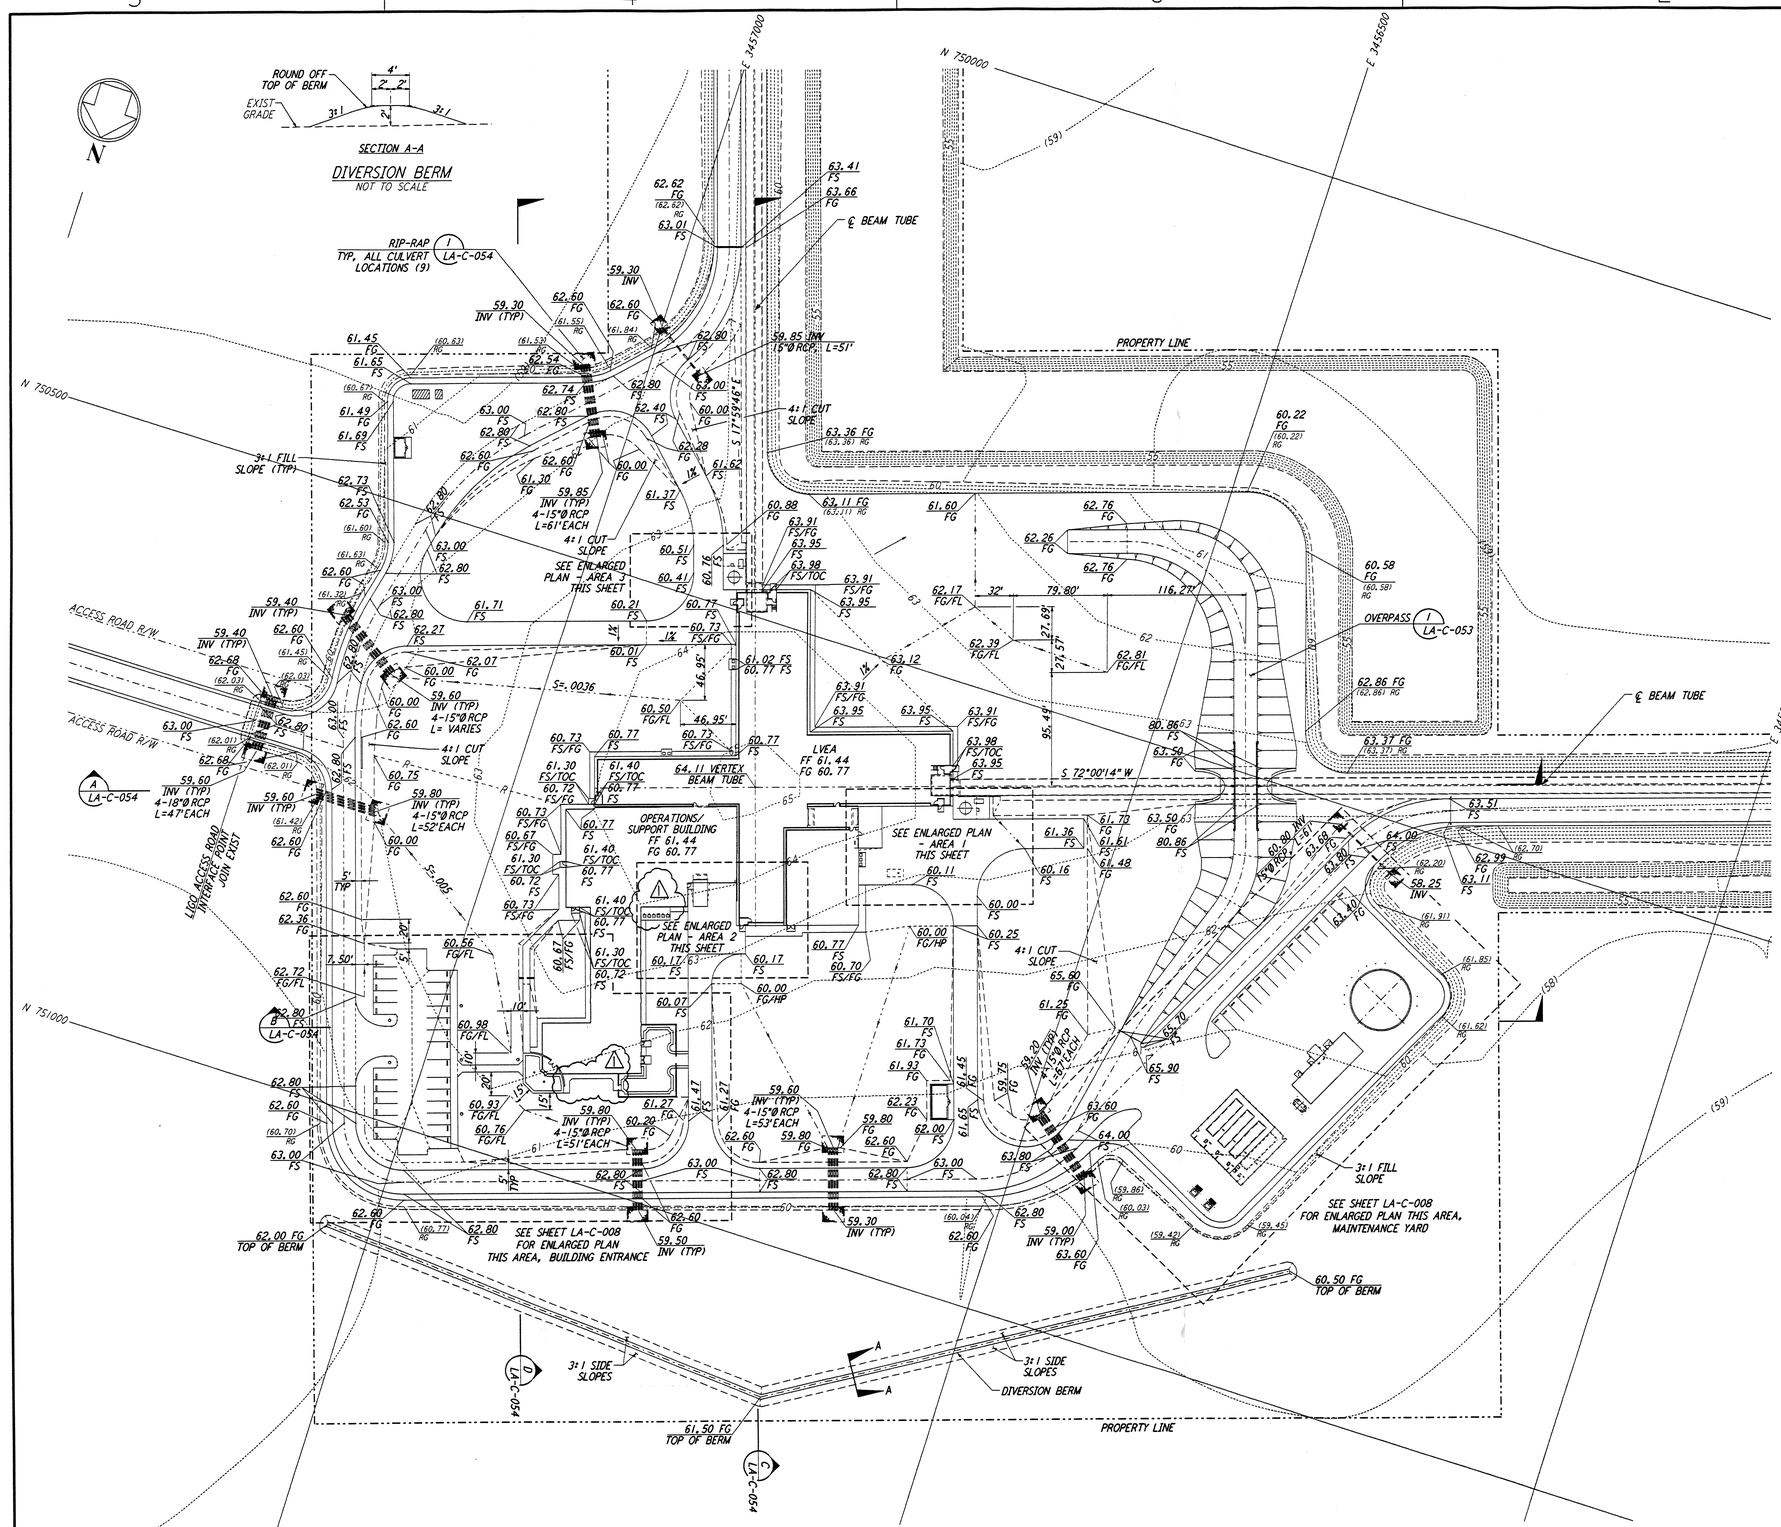

NOTES:

1. SEE SHEET LA-C-002 FOR GENERAL NOTES, LEGEND AND ABBREVIATIONS.

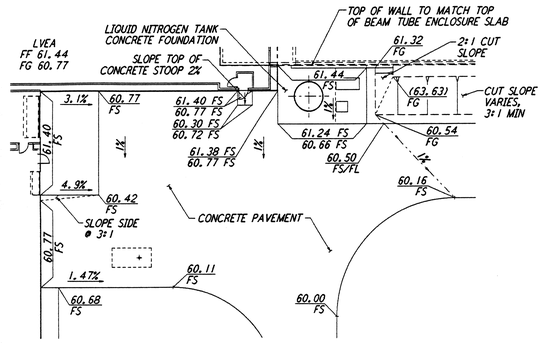

ENLARGED PLAN - AREA 1
SCALE: 1" = 20'

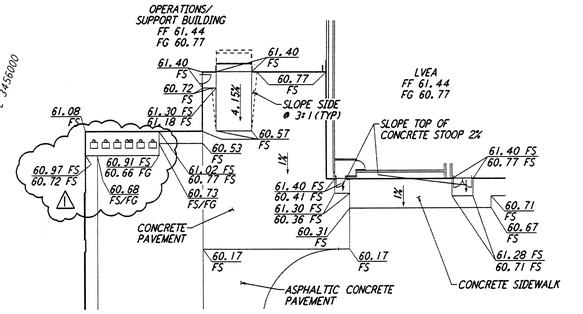

ENLARGED PLAN - AREA 2
SCALE: 1" = 20'

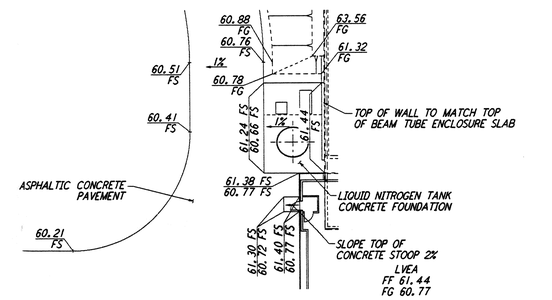

ENLARGED PLAN - AREA 3
SCALE: 1" = 20'

LIGO-D960825-01-O

GRAPHIC SCALE
0 50 100 150 200
SCALE: 1" = 50'

REFERENCES		REVISIONS						
DRAWING NO.	DESCRIPTION	NO.	DATE	BY	CHKD	ENGR	PROJ	DESCRIPTION
		1	2-28-97	WRB	CL			ADDED WALK/ENLARGED PAD, REVISED GRADING

ISSUED FOR CONSTRUCTION		
DRAWN	WRB	11-15-96
CHECKED	ML	11-15-96
ENGINEER	JB	11-15-96
PROJ	TDM	11-15-96

STATE OF LOUISIANA — John Bernard Blanchard — 27 — REGISTERED IN CIVIL ENGINEERING — DATE 11-15-96

PARSONS
100 WEST WALNUT STREET
PASADENA, CALIFORNIA

LIGO
CALIFORNIA INSTITUTE OF TECHNOLOGY
MASSACHUSETTS INSTITUTE OF TECHNOLOGY

LASER INTERFEROMETER GRAVITATIONAL-WAVE OBSERVATORY
SITE NO. 2 - LIVINGSTON, LOUISIANA

TITLE: CIVIL CORNER STATION GRADING PLAN

SCALE	CONTRACT NUMBER	PROJECT NUMBER
1" = 50'	PP150969	8094

SHEET NUMBER: LA-C-007 | REVISIONS: 1

LIGOLAF3.BOR

PLOTTED: 26-FEB-97 15:43 BY: CLAY
DWG: S:\LIV\LIGO\SITE2\CE\LAC007.DGZ