not be reproduced, copied, loaned, exhibited, or used in any other way, except by written consent from **PARSONS** to the borrower.

This document and the design it covers are the property of **PARSONS**. They are loaned only with the borrower's expressed written agreement that they will

DATE: 06/13/96 TIME: 15:04:10
DESIGN FILE: I:\ligo\site2\ar\lga108.d3z

NOTE: SEE SPECIFICATIONS FOR ADDITIONAL INFORMATION AND SCHEDULES

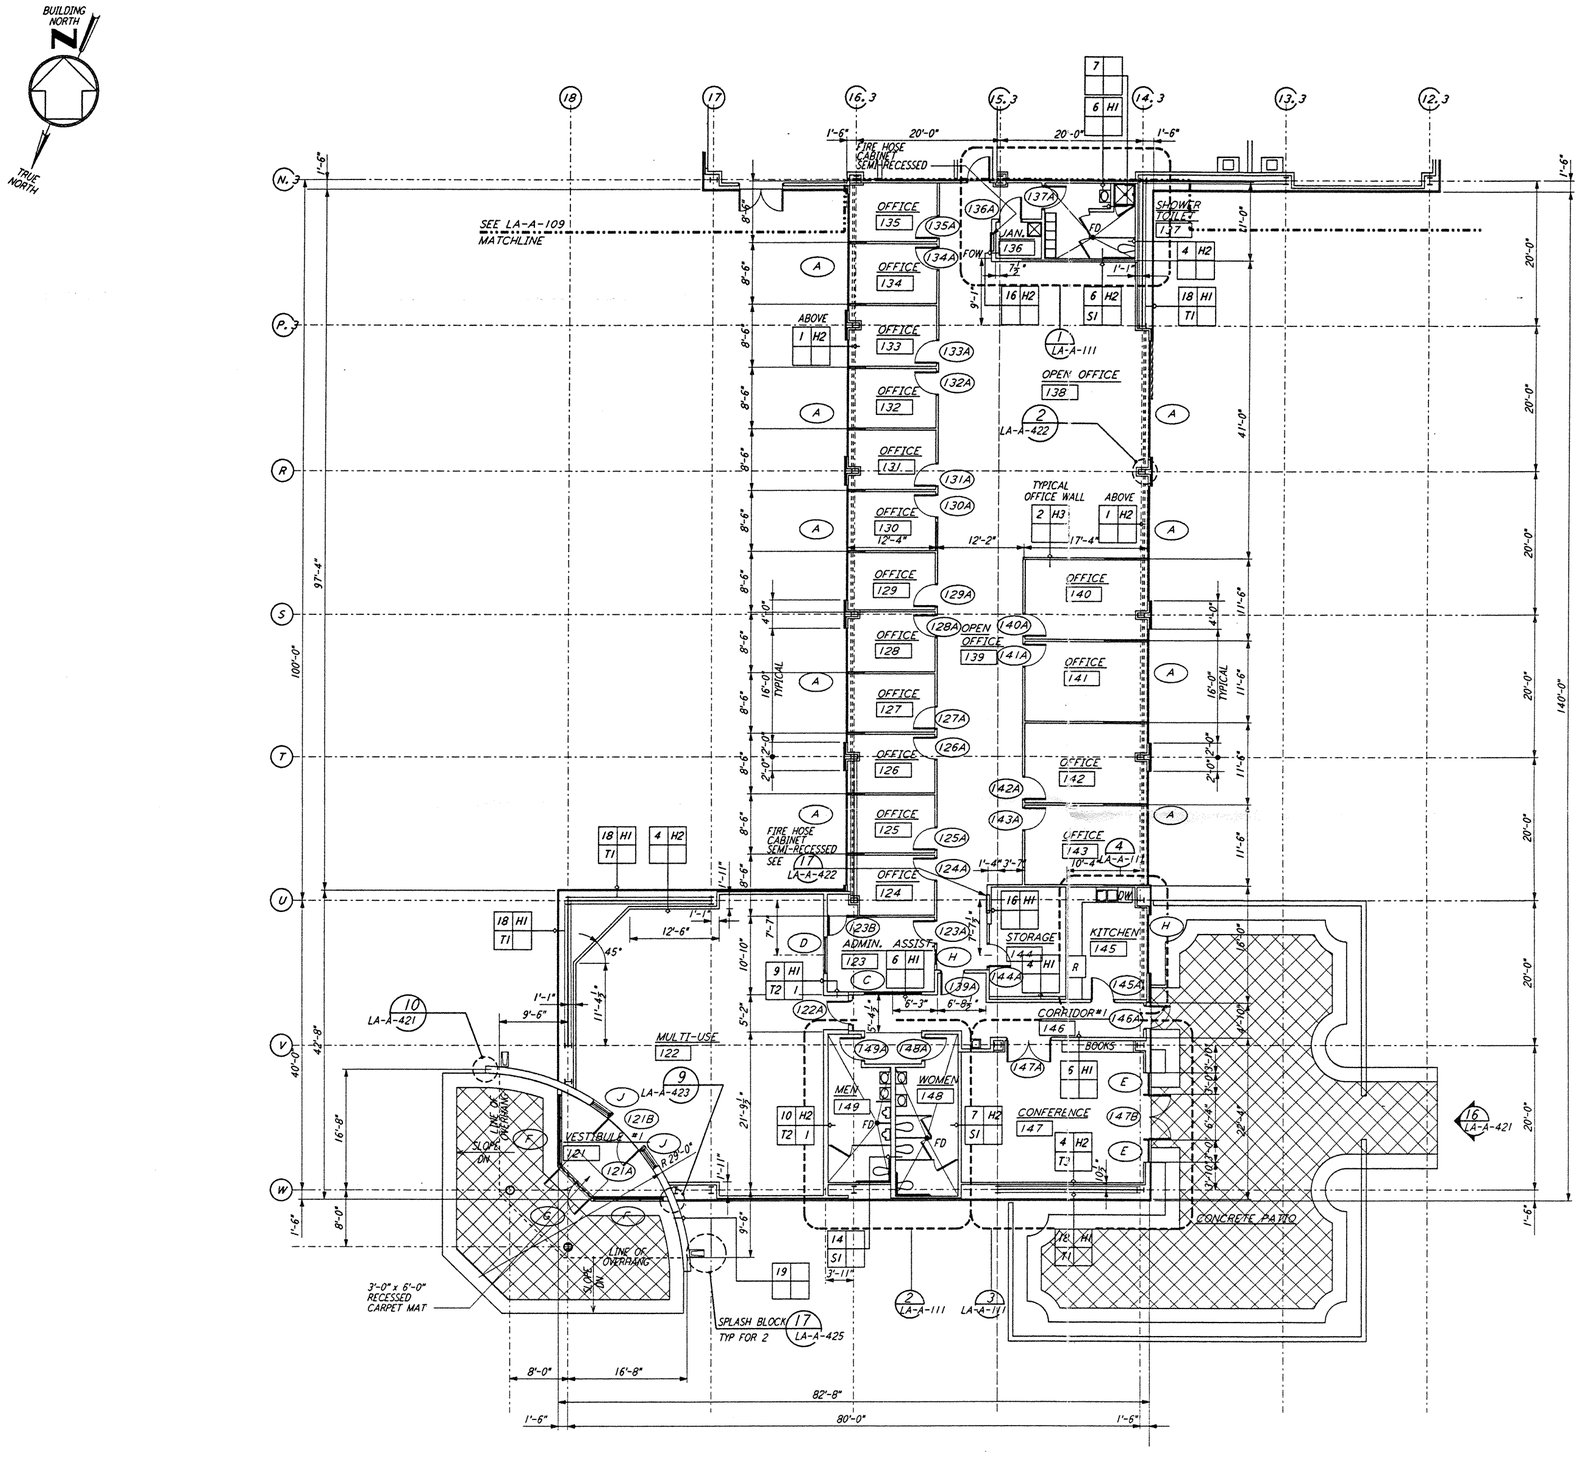

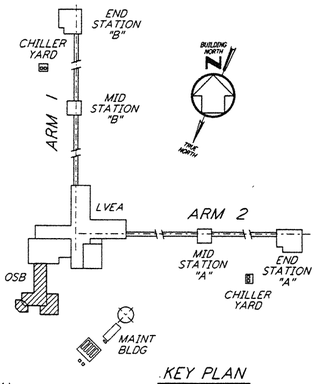

0 8 16 24 32FT
1/8" = 1'-0"

DATUM POINT EL +100.00 = 61.44' (LVEA)
DATUM POINT EL +100.00 = 61.44' (OSB)

KEY PLAN
LIGO-D960873-B-O

REFERENCES		REVISIONS							
DRAWING NO.	DESCRIPTION	NO.	DATE	BY	CHKD	ENGR	PROJ	DESCRIPTION
		B	6-14-96	CKT	BK	SF	TDM	FINAL DESIGN REVIEW
		A	10/31/95		SF	SF	TDM	PRELIMINARY DESIGN REVIEW

DRAWN	CKT
CHECKED	
ENGINEER	
PROJ	

PARSONS
100 WEST WALNUT STREET
PASADENA, CALIFORNIA

LIGO
CALIFORNIA INSTITUTE OF TECHNOLOGY
MASSACHUSETTS INSTITUTE OF TECHNOLOGY

LASER INTERFEROMETER GRAVITATIONAL-WAVE OBSERVATORY
SITE NO. 2 - LIVINGSTON, LOUISIANA

TITLE: ARCHITECTURAL CORNER STATION OSB PARTIAL FLOOR PLAN SHEET 1

SCALE	CONTRACT NUMBER	PROJECT NUMBER
AS NOTED	PP150969	8094

SHEET NUMBER: LA-A-108
REVISIONS: B

LIGOLAF3.BDR

Thu Jun 13 15:02:13 1996 S:*.VBZ JAVELIN\SHARE\JAVJOB\CHRIS\LGA108.PRT