DATE: 11/06:96 TIME: 13:23:03
DESIGN FILE: I:\ligo\site2\ar\laa151.d3z

This document and the design it covers are the property of **PARSONS**. They are loaned only with the borrower's expressed written agreement that they will not be reproduced, copied, loaned, exhibited, or used in any other way, except by written consent from **PARSONS** to the borrower.

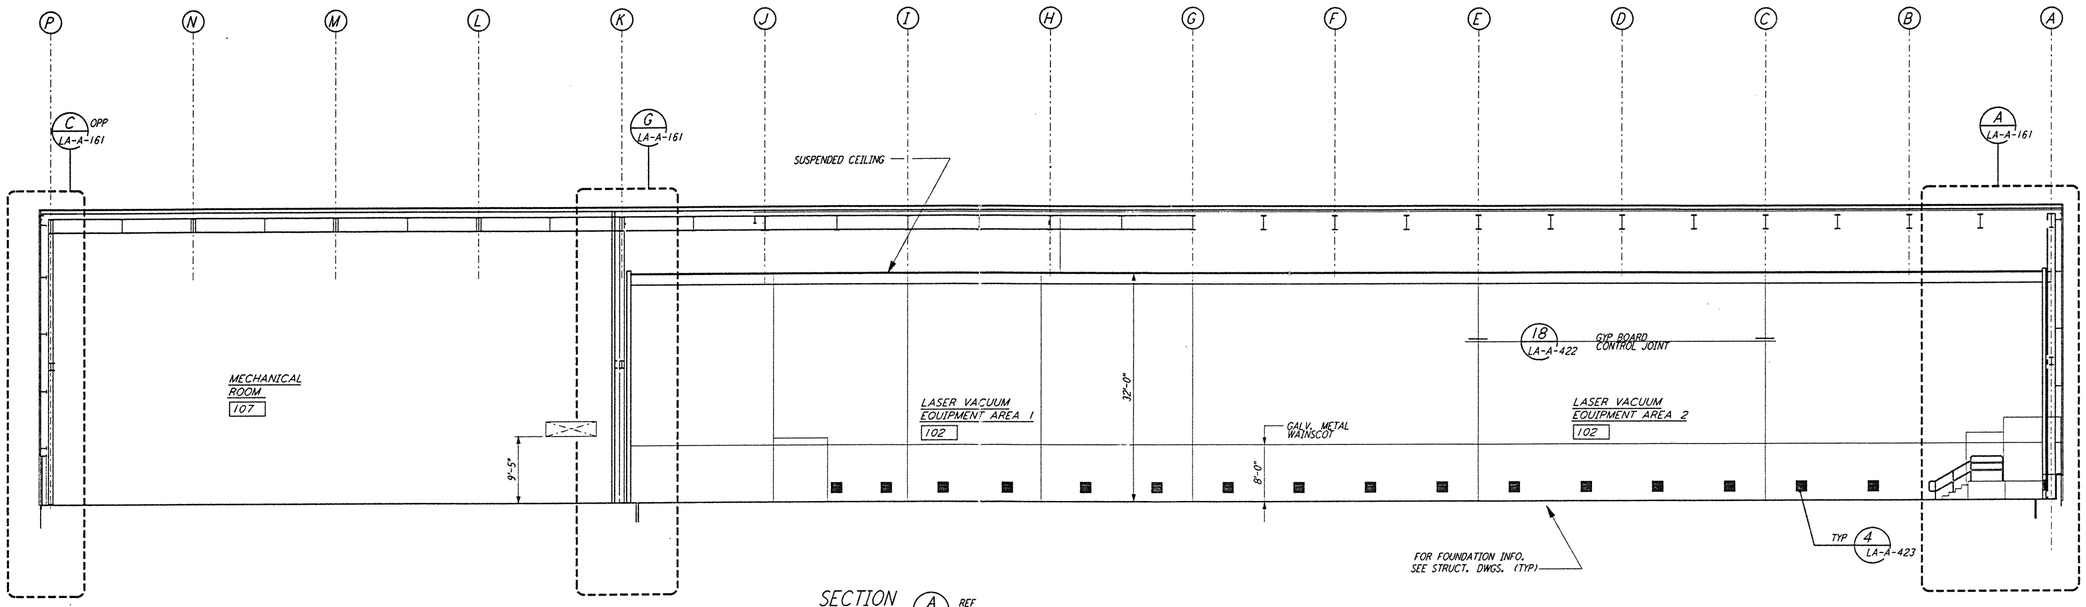

SECTION A REF LA-A-151 LA-A-101 LA-A-131
1/8"=1'-0"

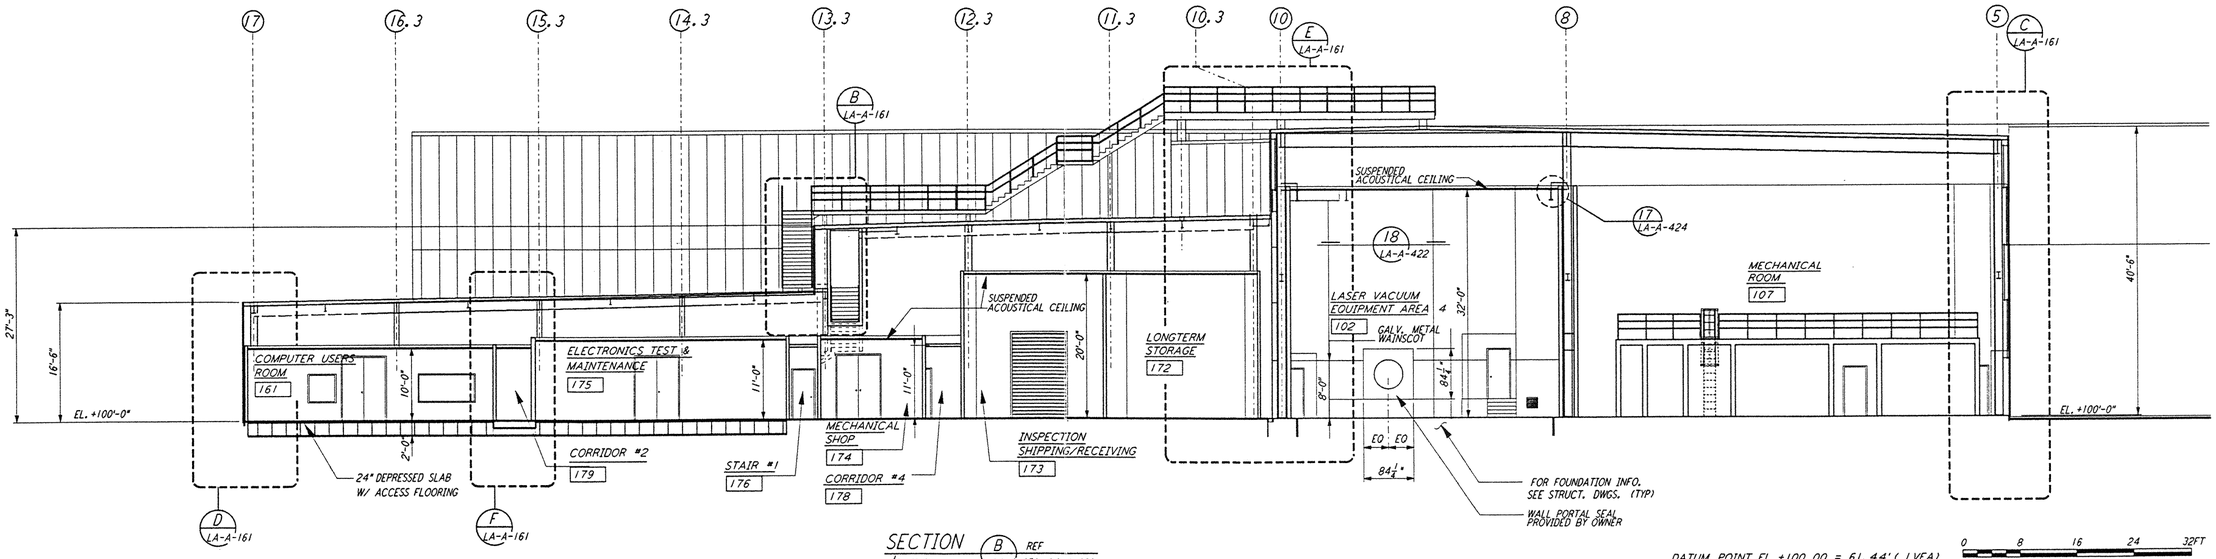

SECTION B REF LA-A-151 LA-A-101 LA-A-107
1/16"=1'-0"

DATUM POINT EL +100.00 = 61.44'(LVEA)
DATUM POINT EL +100.00 = 61.44'(OSB)

0 8 16 24 32FT
1/8" = 1'-0"

REFERENCES		REVISIONS						
DRAWING NO.	DESCRIPTION	NO.	DATE	BY	CHKD	ENGR	PROJ	DESCRIPTION

ISSUED FOR CONTRUCTION		
DRAWN	CKT/DS	11-15-96
CHECKED	TB	11-15-96
ENGINEER	SE	11-15-96
PROJ		11/14/96

ALEXA KIRK REG. NO. 4291 STATE OF LOUISIANA REGISTERED ARCHITECT 11-15-96

PARSONS
100 WEST WALNUT STREET
PASADENA, CALIFORNIA

LIGO
CALIFORNIA INSTITUTE OF TECHNOLOGY
MASSACHUSETTS INSTITUTE OF TECHNOLOGY

LASER INTERFEROMETER
GRAVITATIONAL-WAVE OBSERVATORY
SITE NO. 2 - LIVINGSTON, LOUISIANA

TITLE: ARCHITECTURAL
CORNER STATION
LVEA & OSB SECTIONS
SHEET 1

SCALE	CONTRACT NUMBER	PROJECT NUMBER
AS NOTED	PP150969	8094

SHEET NUMBER: LA-A-151 REVISIONS: 0

LIGO-D960886-00-D

LIGOLAF3.BDR