This document and the design it covers are the property of **PARSONS**. They are loaned only with the borrower's expressed written agreement that they will not be reproduced, copied, loaned, exhibited, or used in any other way, except by written consent from **PARSONS** to the borrower.

DATE: 06/18/96 TIME: 09:22:11
DESIGN FILE: I:\ligo\site2\ar\laa161.d3z

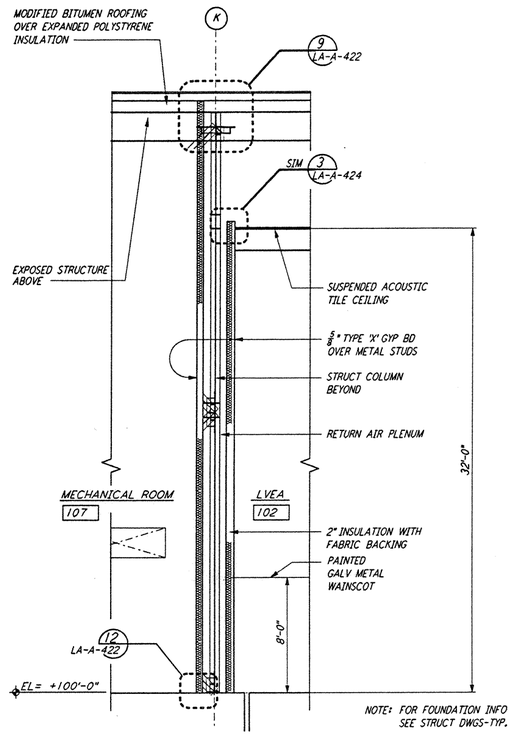

WALL SECTION
1/4"=1'-0"
G REF LA-A-161 LA-A-151

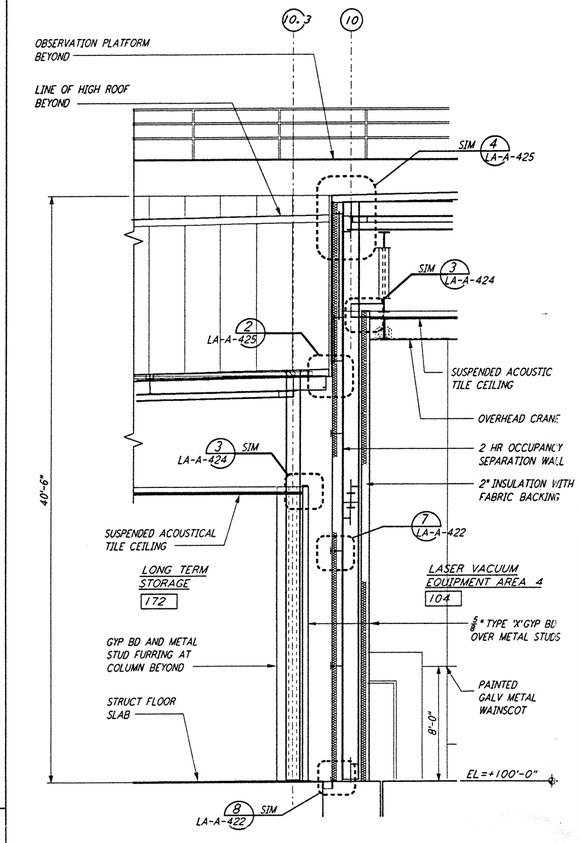

WALL SECTION
1/4"=1'-0"
E REF LA-A-161 LA-A-151

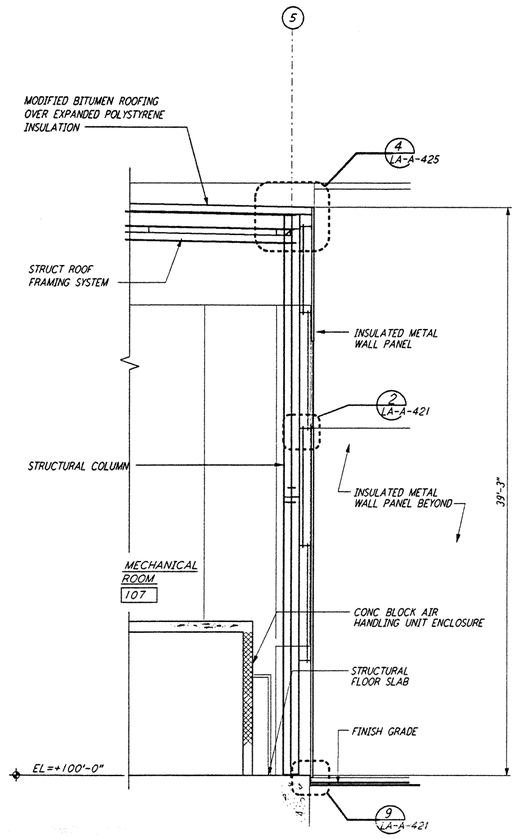

WALL SECTION
1/4"=1'-0"
C REF LA-A-161 LA-A-151

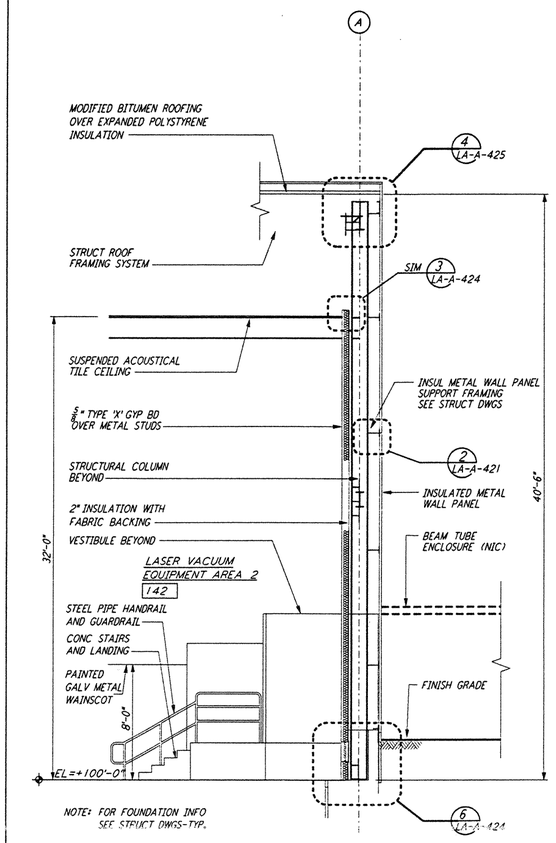

WALL SECTION
1/4"=1'-0"
A REF LA-A-161 LA-A-151

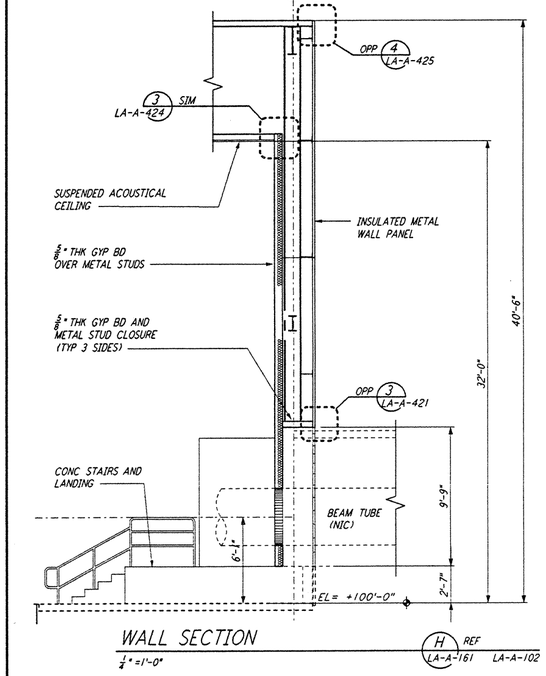

WALL SECTION
1/4"=1'-0"
H REF LA-A-161 LA-A-102

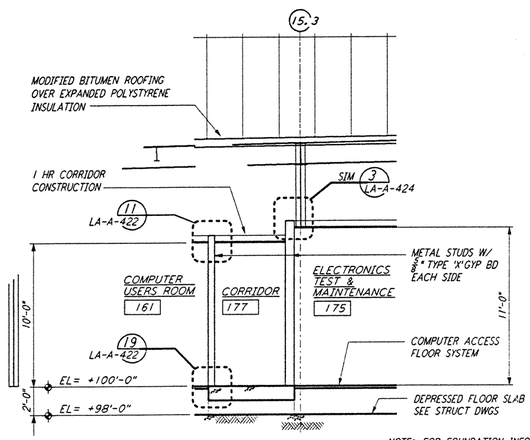

WALL SECTION
1/4"=1'-0"
F REF LA-A-161 LA-A-151

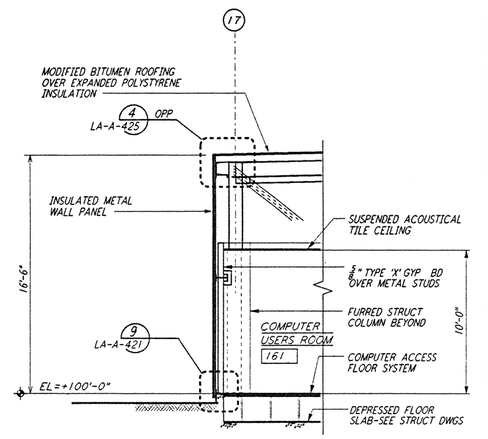

WALL SECTION
1/4"=1'-0"
D REF LA-A-161 LA-A-151

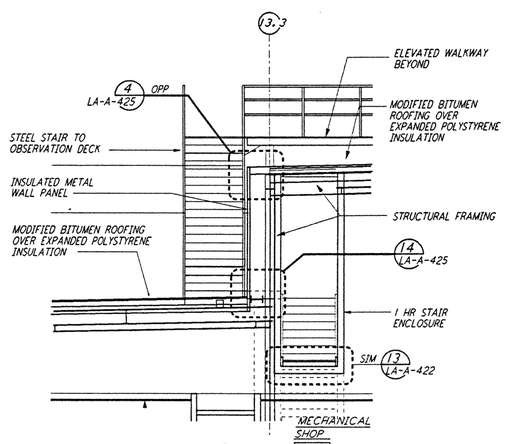

WALL SECTION
1/4"=1'-0"
B REF LA-A-161 LA-A-151

0 4 8 12 16FT
1/4"=1'-0"

LIGO-D960889-B-O

REFERENCES		REVISIONS						
		B	6-14-96	CKT	BK	SF	TDM	FINAL DESIGN REVIEW
		A	10/31/95		SF	SF	TDM	PRELIMINARY DESIGN REVIEW
DRAWING NO.	DESCRIPTION	NO.	DATE	BY	CHKD	ENGR	PROJ	DESCRIPTION

DRAWN	CKT
CHECKED	
ENGINEER	
PROJ	

PARSONS
100 WEST WALNUT STREET
PASADENA, CALIFORNIA

LIGO
CALIFORNIA INSTITUTE OF TECHNOLOGY
MASSACHUSETTS INSTITUTE OF TECHNOLOGY

LASER INTERFEROMETER GRAVITATIONAL-WAVE OBSERVATORY
SITE NO. 2 - LIVINGSTON, LOUISIANA

TITLE: ARCHITECTURAL CORNER STATION WALL SECTIONS SHEET 1

SCALE | CONTRACT NUMBER: PP150969 | PROJECT NUMBER: 8094
SHEET NUMBER: LA-A-161 | REVISIONS: B

LIGOLAF3.BDR