Mon Jul 22 17:43:48 1996 S3-V18B2 J:\PLOTS\QUEUES\V18B2\ST113.PRF

This document and the design it covers are the property of **PARSONS**. They are loaned only with the borrower's expressed written agreement that they will not be reproduced, copied, loaned, exhibited, or used in any other way, except by written consent from **PARSONS** to the borrower.

DATE: 07/22/96 TIME: 17:44:31
DESIGN FILE: I:\ligo\site2\st\las113.dgz

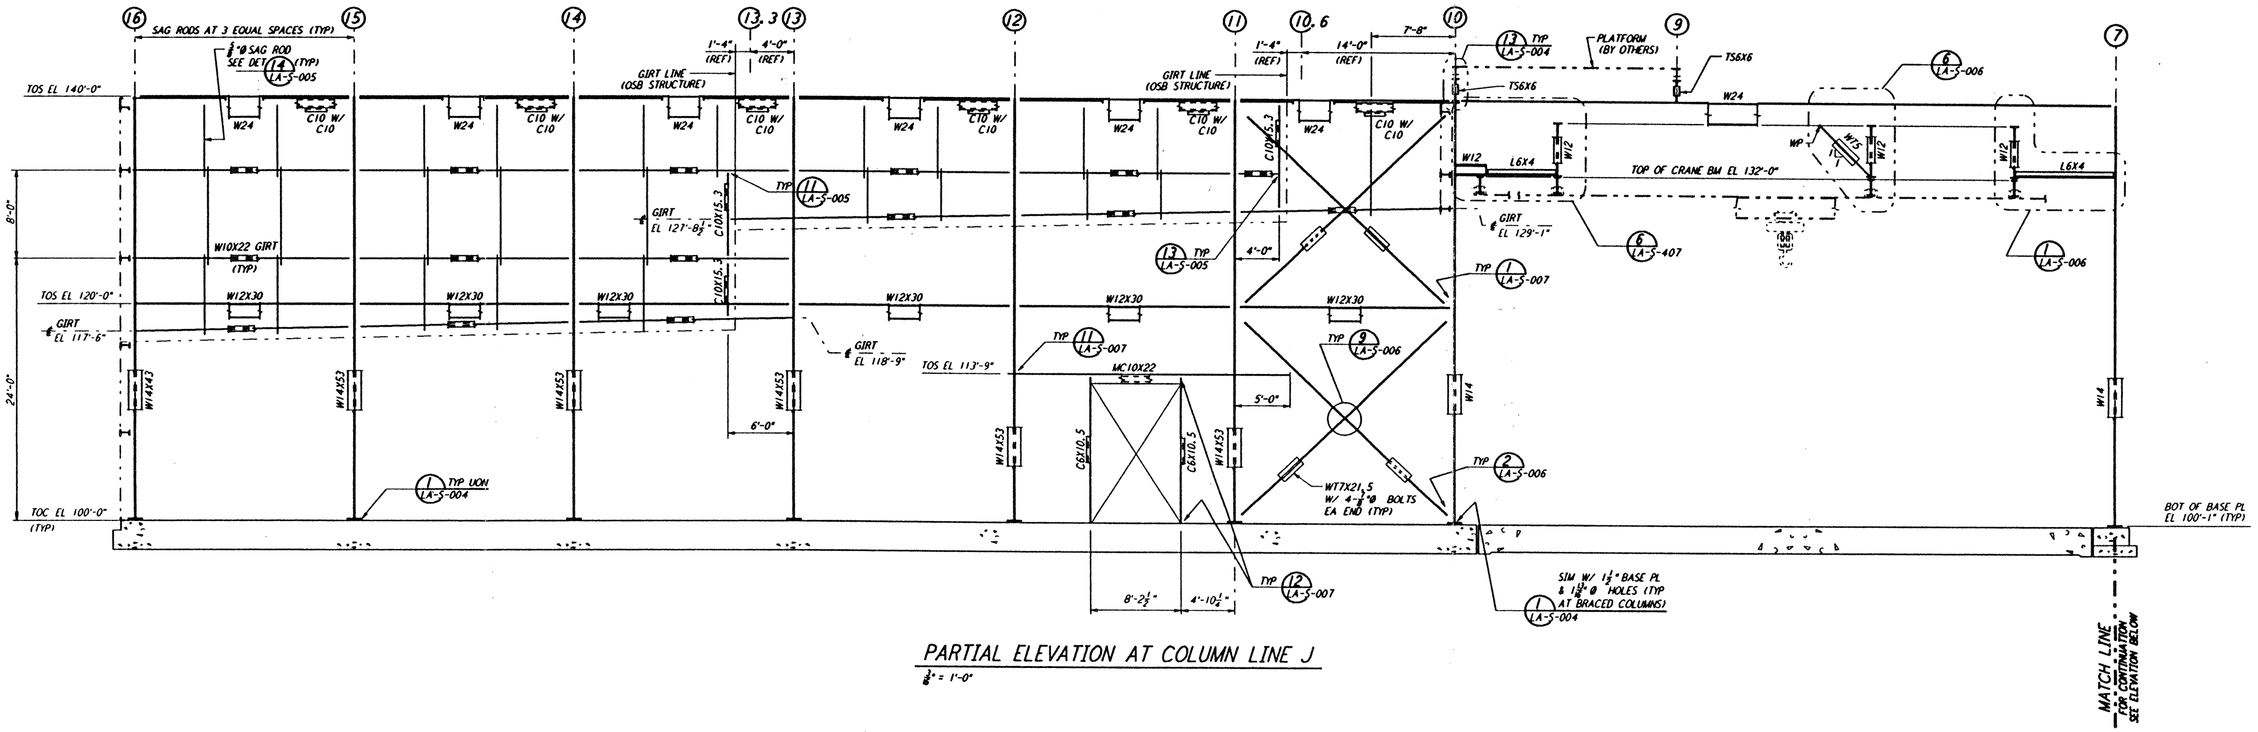

PARTIAL ELEVATION AT COLUMN LINE J

⅜" = 1'-0"

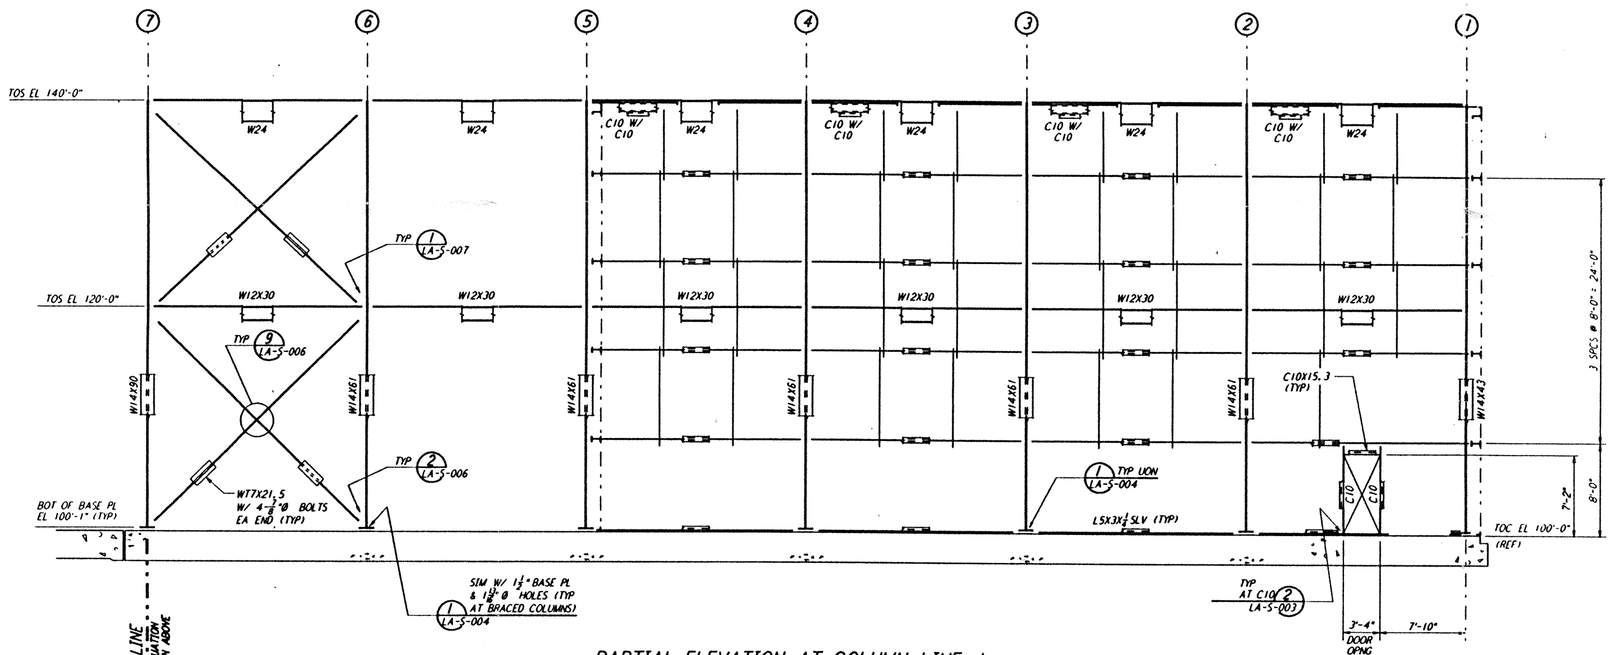

PARTIAL ELEVATION AT COLUMN LINE J

⅜" = 1'-0"

NOTE:
1. FOR NOTES SEE DRAWING LA-S-107.

0 4 8 12 16 20FT
⅜" = 1'-0"

REFERENCES		REVISIONS							
DRAWING NO.	DESCRIPTION	NO.	DATE	BY	CHKD	ENGR	PROJ	DESCRIPTION
		C	7-24-96	MCS	DDM	BP	TDM	ISSUED FOR BID
		B	6-14-96	MCS	DDM	BP	TDM	FINAL DESIGN REVIEW
		A	10-31-95				TDM	PRELIMINARY DESIGN REVIEW

DRAWN	MCS
CHECKED	
ENGINEER	
PROJ	

PARSONS
100 WEST WALNUT STREET
PASADENA, CALIFORNIA

LIGO
CALIFORNIA INSTITUTE OF TECHNOLOGY
MASSACHUSETTS INSTITUTE OF TECHNOLOGY

LASER INTERFEROMETER GRAVITATIONAL-WAVE OBSERVATORY
SITE NO. 2 - LIVINGSTON, LOUISIANA

TITLE: STRUCTURAL CORNER STATION LVEA FRAMING ELEVATIONS SHEET 7

SCALE	CONTRACT NUMBER	PROJECT NUMBER
AS NOTED	PP150969	8094

SHEET NUMBER: LA-S-113 REVISIONS: C

LIGO-D960929-B-O

LIGOLAF.BDR