This document and the design it covers are the property of **PARSONS**. They are loaned only with the borrower's expressed written agreement that they will not be reproduced, copied, loaned, exhibited, or used in any other way, except by written consent from **PARSONS** to the borrower.

DATE: 10/23:96 TIME: 12:35:06
DESIGN FILE: I:\ligo\site2\mu\lah121.plz

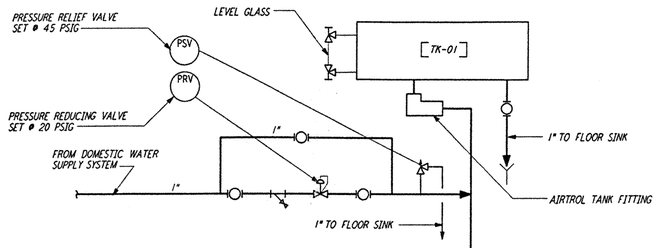

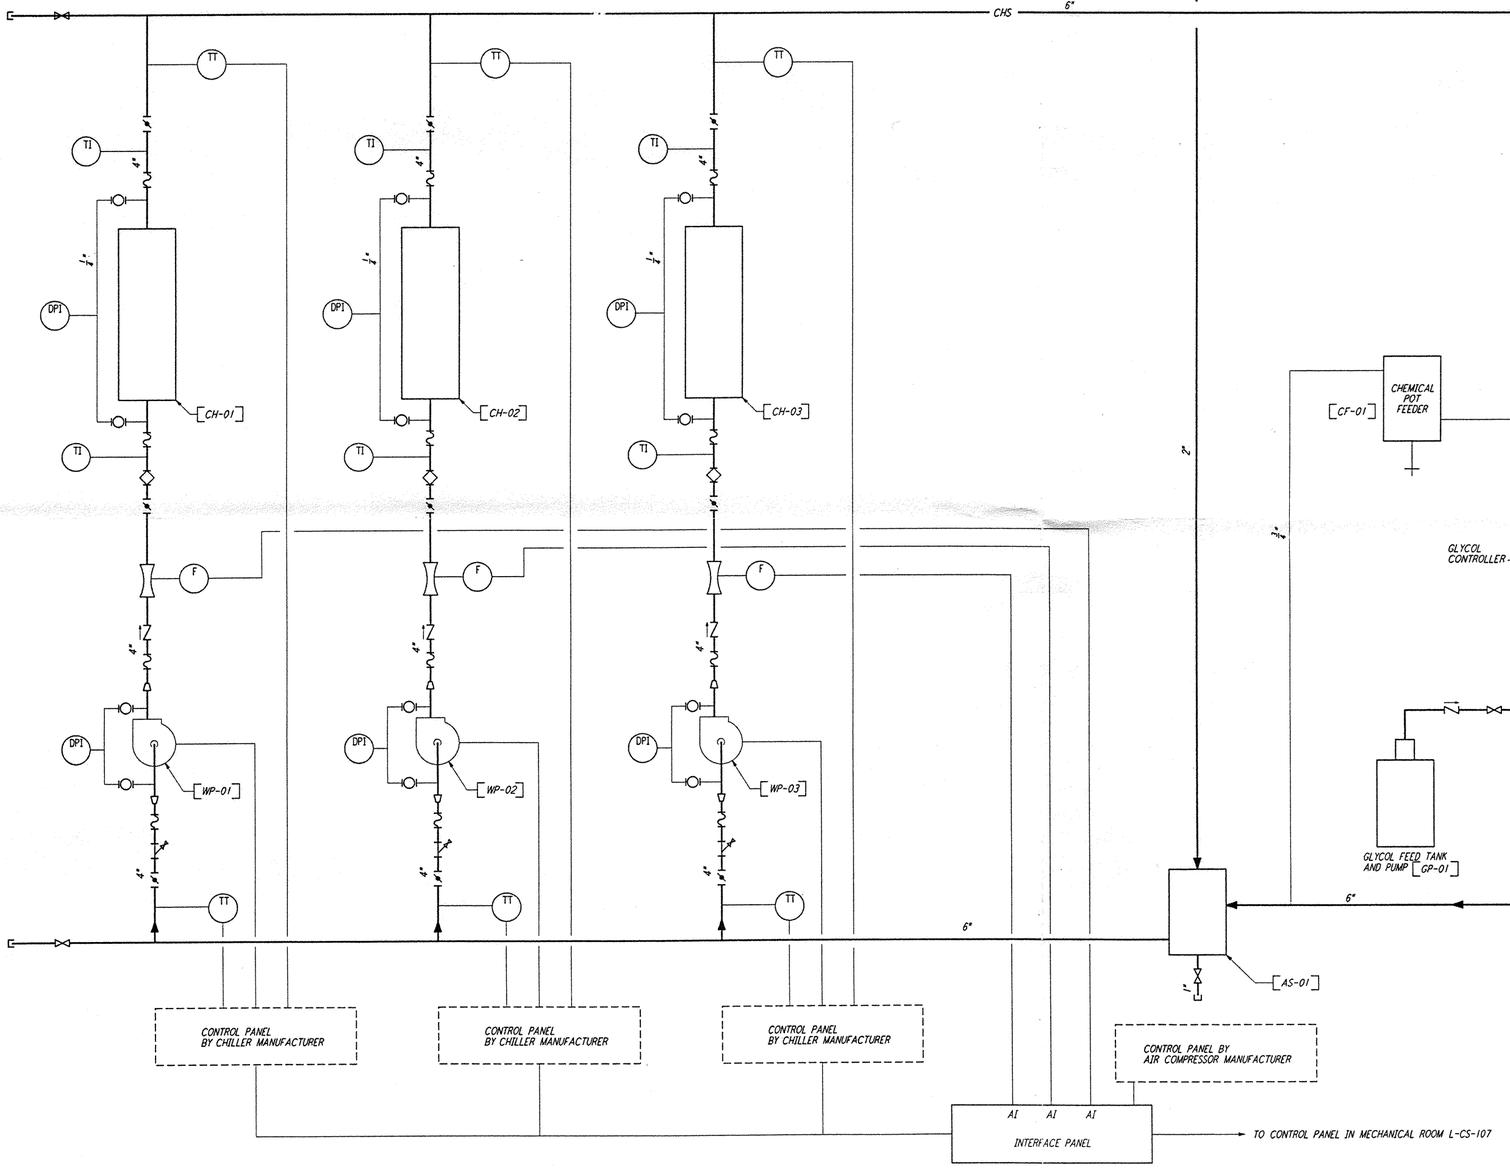

NOTES:

1. FOR LEGEND, ABBREVIATIONS AND GENERAL NOTES SEE SHEETS LA-H-001 AND LA-H-002.
2. FOR DETAILED PIPING OF COOLING COILS, PUMPS, CHILLERS AND CHEMICAL POT FEEDER SEE SHEET LA-H-411.

CORNER STATION CHILLED WATER FLOW & CONTROL DIAGRAM

REFERENCES		REVISIONS						
DRAWING NO.	DESCRIPTION	NO.	DATE	BY	CHKD	ENGR	PROJ	DESCRIPTION

ISSUED FOR CONSTRUCTION		
DRAWN	CLP	11-15-96
CHECKED	[illegible]	10-25-96
ENGINEER	[illegible]	10-23-96
PROJ	[illegible]	11/15/96

MARK E. FENZIN — REGISTERED PROFESSIONAL ENGINEER — MECHANICAL — STATE OF WASHINGTON — exp. 9-98

PARSONS
100 WEST WALNUT STREET
PASADENA, CALIFORNIA

LIGO
CALIFORNIA INSTITUTE OF TECHNOLOGY
MASSACHUSETTS INSTITUTE OF TECHNOLOGY

LASER INTERFEROMETER GRAVITATIONAL-WAVE OBSERVATORY
SITE NO. 2 - LIVINGSTON, LOUISIANA

TITLE	SCALE	CONTRACT NUMBER	PROJECT NUMBER
HVAC CORNER STATION CHILLED WATER FLOW DIAGRAM	NONE	PP150969	8094
	SHEET NUMBER: LA-H-121		REVISIONS: 0

LIGO-D960974-00-D | 1 | LIGOLAF.BDR

WED OCT 23 12:35:42 1996 J:\PLOTS\MULTI\SVR3BR2\MU2CLP.PRF