This document and the design it covers are the property of **PARSONS**. They are loaned only with the borrower's expressed written agreement that they will not be reproduced, copied, loaned, exhibited, or used in any other way, except by written consent from **PARSONS** to the borrower.

DATE: 06/13:96 TIME: 17:47:52
DESIGN FILE: I:\ligo\site2\mu\lah216.d3z

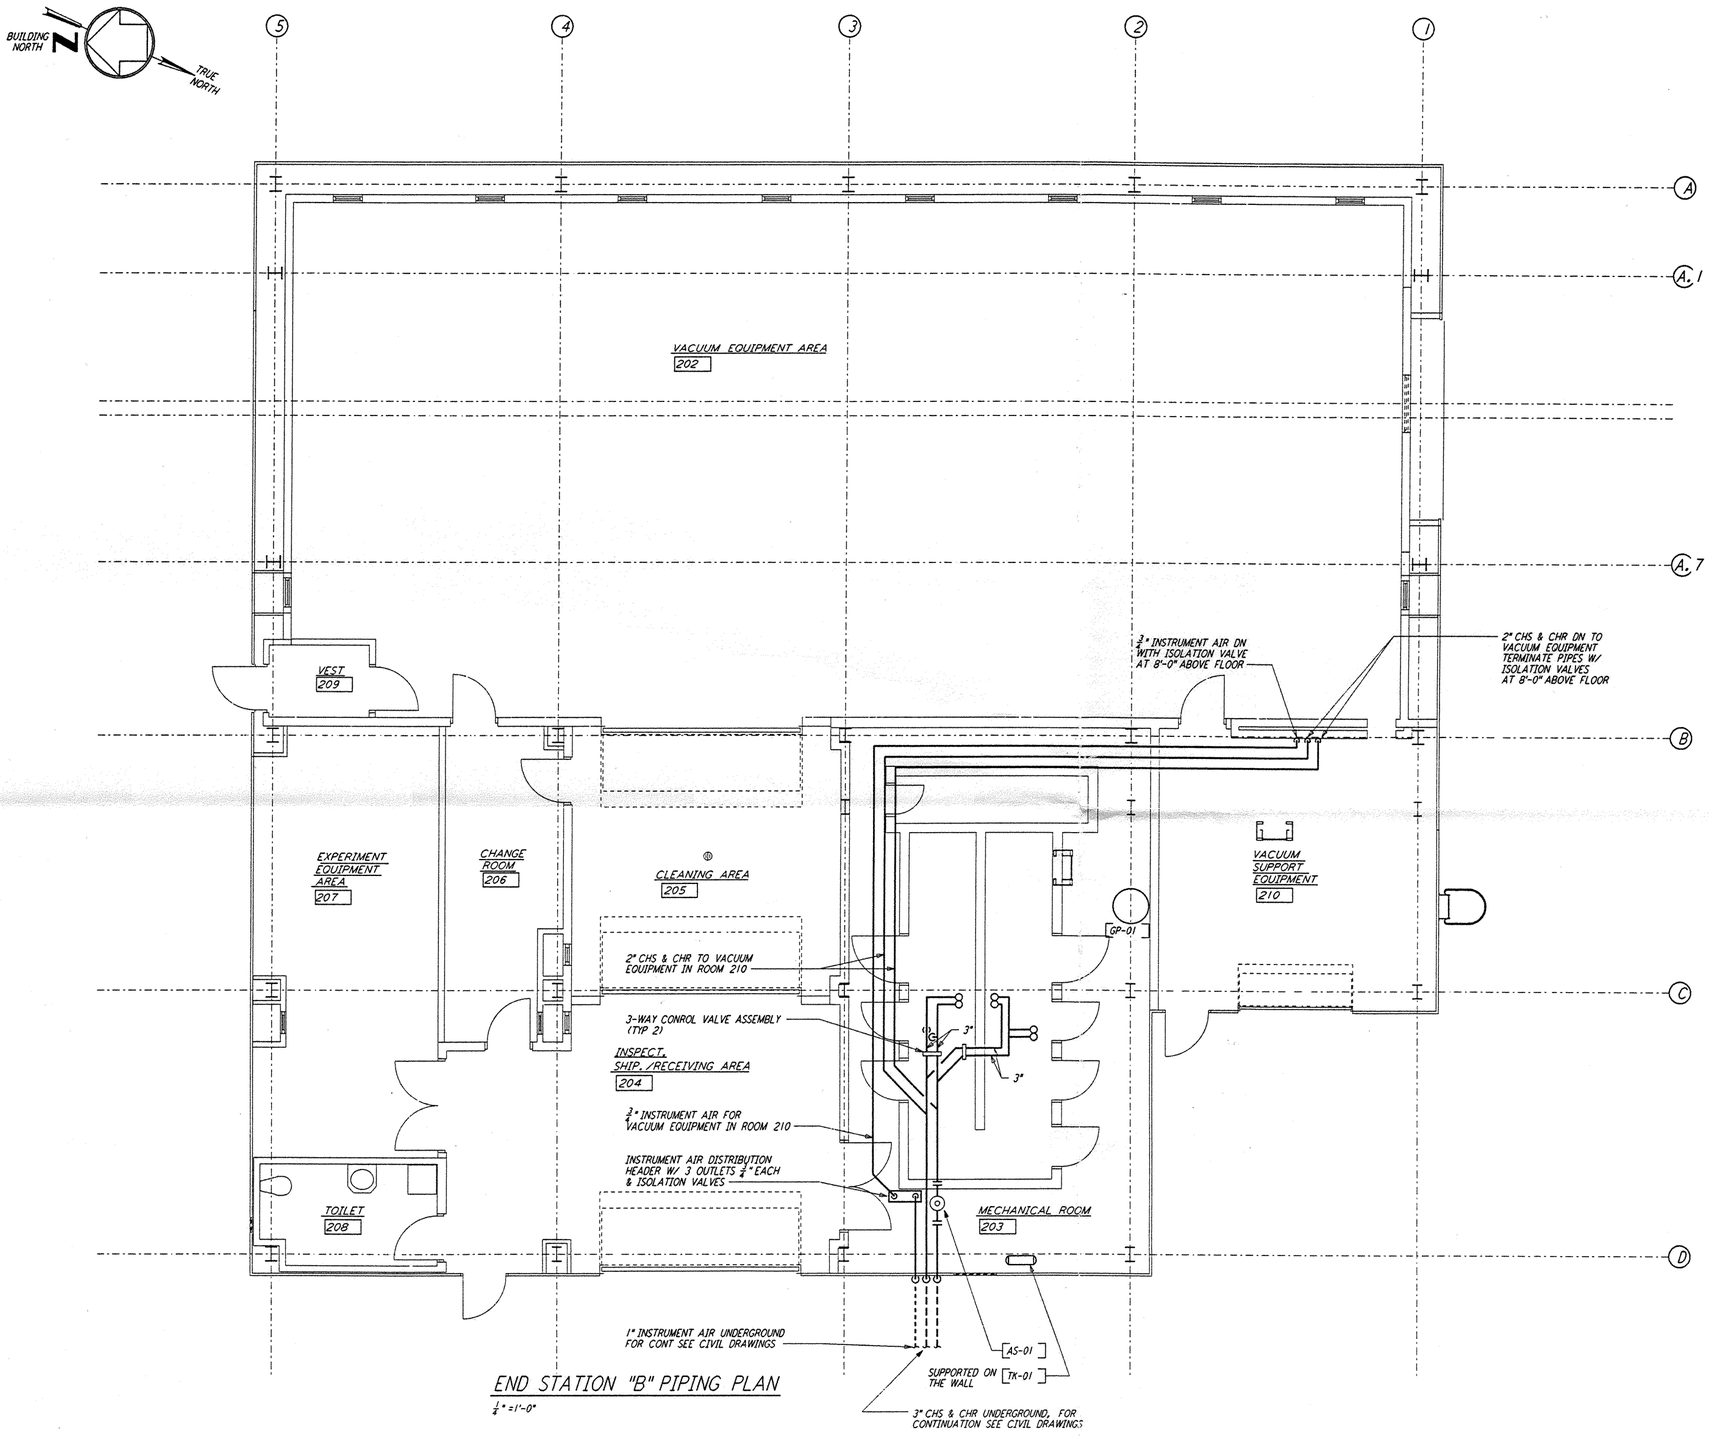

END STATION "B" PIPING PLAN

¼" = 1'-0"

NOTES:

1. FOR LEGEND, ABBREVIATIONS AND GENERAL NOTES SEE SHEETS LA-H-001 AND LA-H-002.

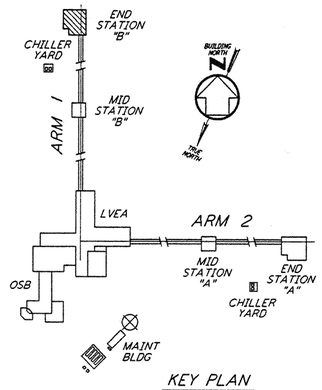

KEY PLAN

0 4 8 12 16FT
¼" = 1'-0"

LIGO-D960987-A-O

REFERENCES		REVISIONS							
DRAWING NO.	DESCRIPTION	NO.	DATE	BY	CHKD	ENGR	PROJ	DESCRIPTION
		A	6-14-96	CLP	MP	AA	[illegible]	FINAL DESIGN REVIEW

DRAWN	CLP
CHECKED	
ENGINEER	
PROJ	

PARSONS
100 WEST WALNUT STREET
PASADENA, CALIFORNIA

LIGO
CALIFORNIA INSTITUTE OF TECHNOLOGY
MASSACHUSETTS INSTITUTE OF TECHNOLOGY

LASER INTERFEROMETER GRAVITATIONAL-WAVE OBSERVATORY
SITE NO. 2 - LIVINGSTON, LOUISIANA

TITLE: HVAC END STATION "B" PIPING PLAN

SCALE	CONTRACT NUMBER	PROJECT NUMBER
AS NOTED	PP150969	8094

SHEET NUMBER: LA-H-216
REVISIONS: A

LIGOLAF3.BDR

Thu Jun 13 17:47:52 1996 SJF:C362Z J:\PLOTS\DUE\DES\T362Z\MU216A.PRF
Thu Jun 13 17:47:52 1996 SJF:C362Z J:\PLOTS\DUE\DES\T362Z\MU216A.PRF