This document and the design it covers are the property of **PARSONS**. They are loaned only with the borrower's expressed written agreement that they will not be reproduced, copied, loaned, exhibited, or used in any other way, except by written consent from **PARSONS** to the borrower.

DATE: 10/22:96 TIME: 17:19:55
DESIGN FILE: I:\ligo\site2\ee\lae214.d3z

BUILDING NORTH
TRUE NORTH

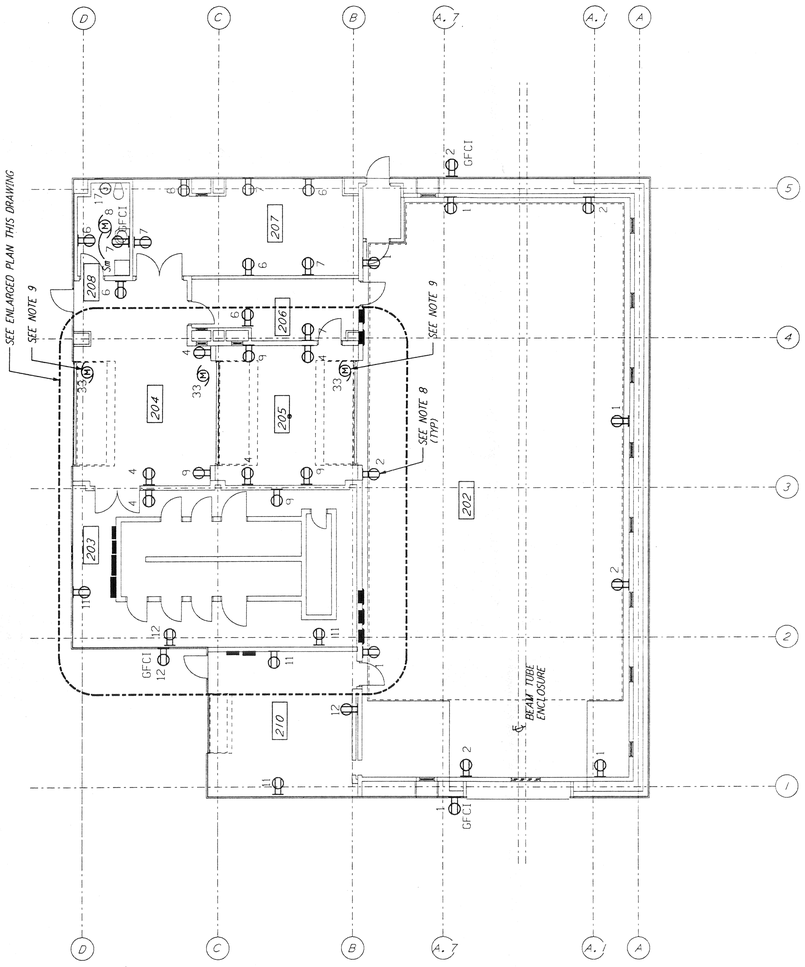


POWER PLAN
1/8" = 1'-0"

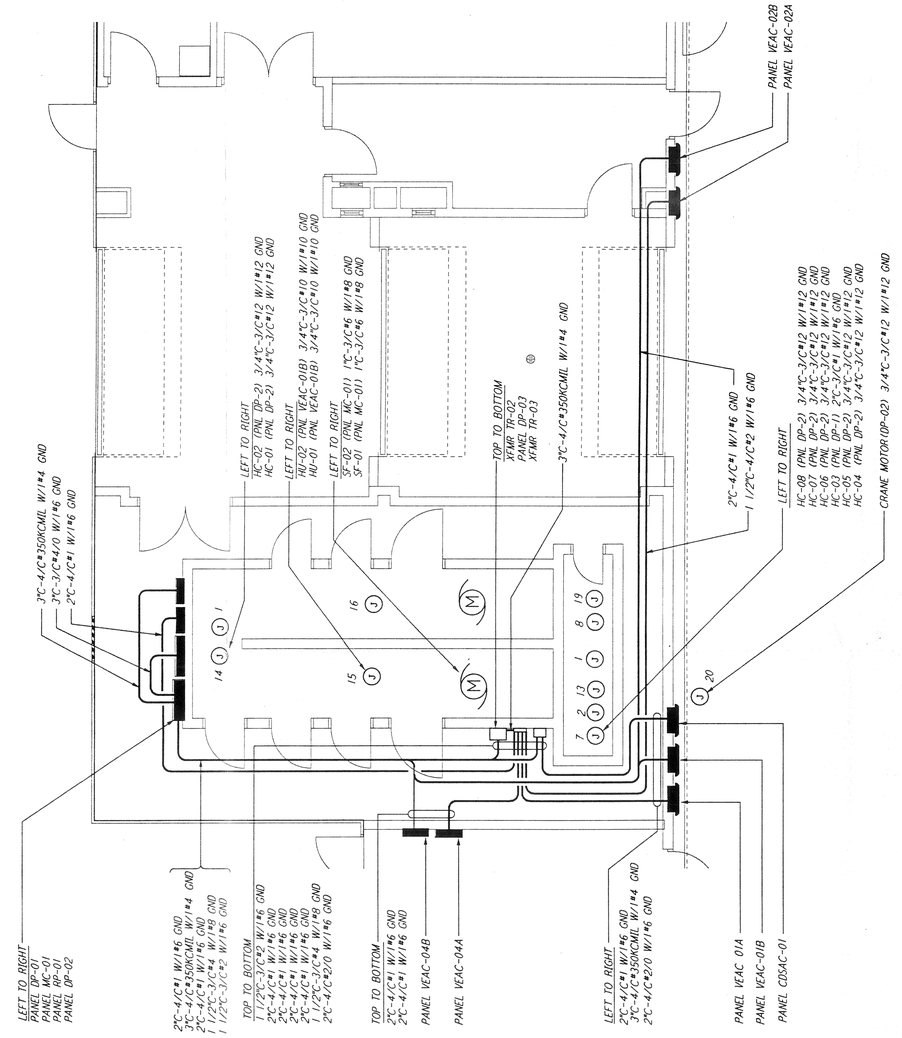


ENLARGED PLAN
1/4" = 1'-0"

## NOTES:

1. FOR STANDARD SYMBOLS, ABBREVIATIONS AND ACRONYMS SEE DWG. LA-E-001.
2. FOR ELECTRICAL SYMBOLS SEE DWG. LA-E-002.
3. FOR STANDARD INSTALLATION DETAILS SEE DWG. LA-E-404 AND LA-E-409.
4. FOR CABLE TYPE DESCRIPTION SEE DWG. LA-E-007.
5. ALL CONDUIT RUNS ARE SHOWN DIAGRAMMATICALLY ONLY. CONTRACTOR SHALL COORDINATE INSTALLATION WITH OTHER DISCIPLINES.
6. FOR SINGLE LINE DIAGRAM, SEE DWG. LA-E-008.
7. FOR EQUIPMENT LOCATION, SEE HVAC DWG. LA-H-211.
8. ALL CIRCUITS SHOWN ON THIS DRAWING ARE FROM PANEL RPO1 UNLESS OTHERWISE NOTED.
9. CIRCUIT SHOWN FEEDING THESE ITEMS ARE FROM DP-02.
10. PANEL SCHEDULES ARE SHOWN ON DRAWINGS LA-E-205 AND LA-E-206.

0 4 8 12 16FT
1/4" = 1'-0"

0 8 16 24 32FT
1/8" = 1'-0"

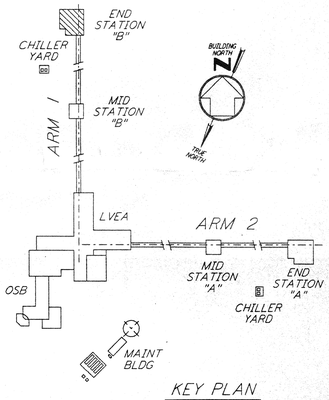


KEY PLAN

| REFERENCES | | | REVISIONS | | | | | | |
|---|---|---|---|---|---|---|---|---|---|
| LA-E-203 | END STATION A UNDERGROUND PLAN | | | | | | | | |
| DRAWING NO. | DESCRIPTION | | NO. | DATE | BY | CHKD | ENGR | PROJ | DESCRIPTION |

| ISSUED FOR CONSTRUCTION | | |
|---|---|---|
| DRAWN | M. M. | 11-15-96 |
| CHECKED | JCL | 7-24-96 |
| ENGINEER | [illegible] | 10-25-96 |
| PROJ | [illegible] | 11/15/96 |

STATE OF LOUISIANA
NILO K. RAVISING
No. 19915
PROFESSIONAL ENGINEER
IN
ELECTRICAL ENGINEERING
Nilo C. L. Ravising 15 oct 96

PARSONS
100 WEST WALNUT STREET
PASADENA, CALIFORNIA

LIGO
CALIFORNIA INSTITUTE OF TECHNOLOGY
MASSACHUSETTS INSTITUTE OF TECHNOLOGY

LASER INTERFEROMETER
GRAVITATIONAL-WAVE OBSERVATORY
SITE NO. 2 - LIVINGSTON, LOUISIANA

TITLE: ELECTRICAL END STATION B ABOVEGROUND POWER PLAN

| SCALE | CONTRACT NUMBER | PROJECT NUMBER |
|---|---|---|
| AS NOTED | PP150969 | 8094 |

SHEET NUMBER: LA-E-214
REVISIONS: 0

LIGO-D961035-00-0

LIGOLAF3.BDR