NOTES:

1. SEE SHEET RG-C-002 FOR GENERAL NOTES, LEGEND AND ABBREVIATIONS.

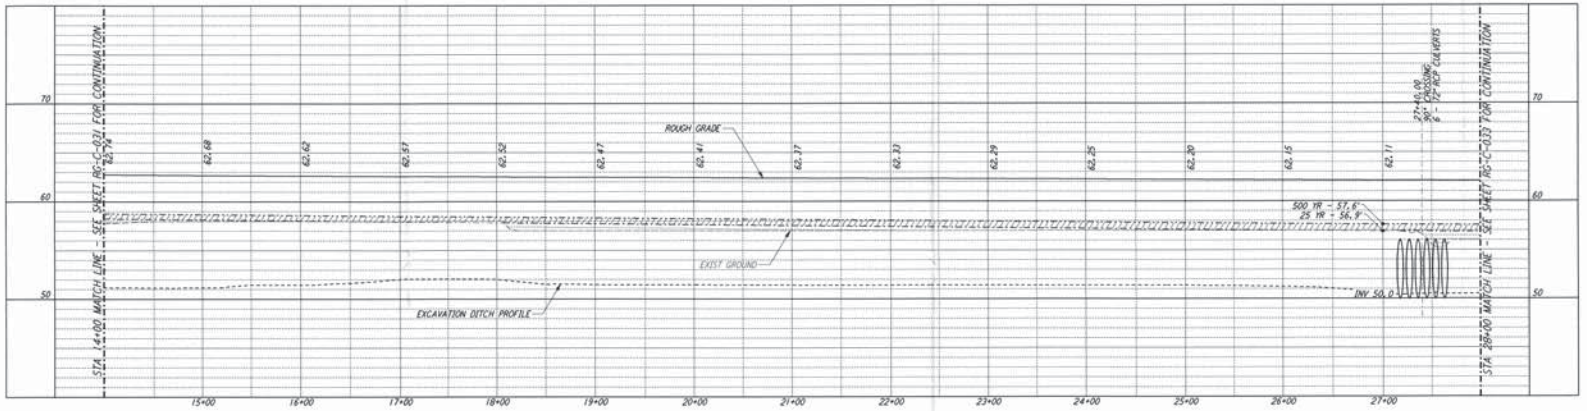

PROFILE

SCALES: HORIZ: 1" = 50'
VERT: 1" = 5'

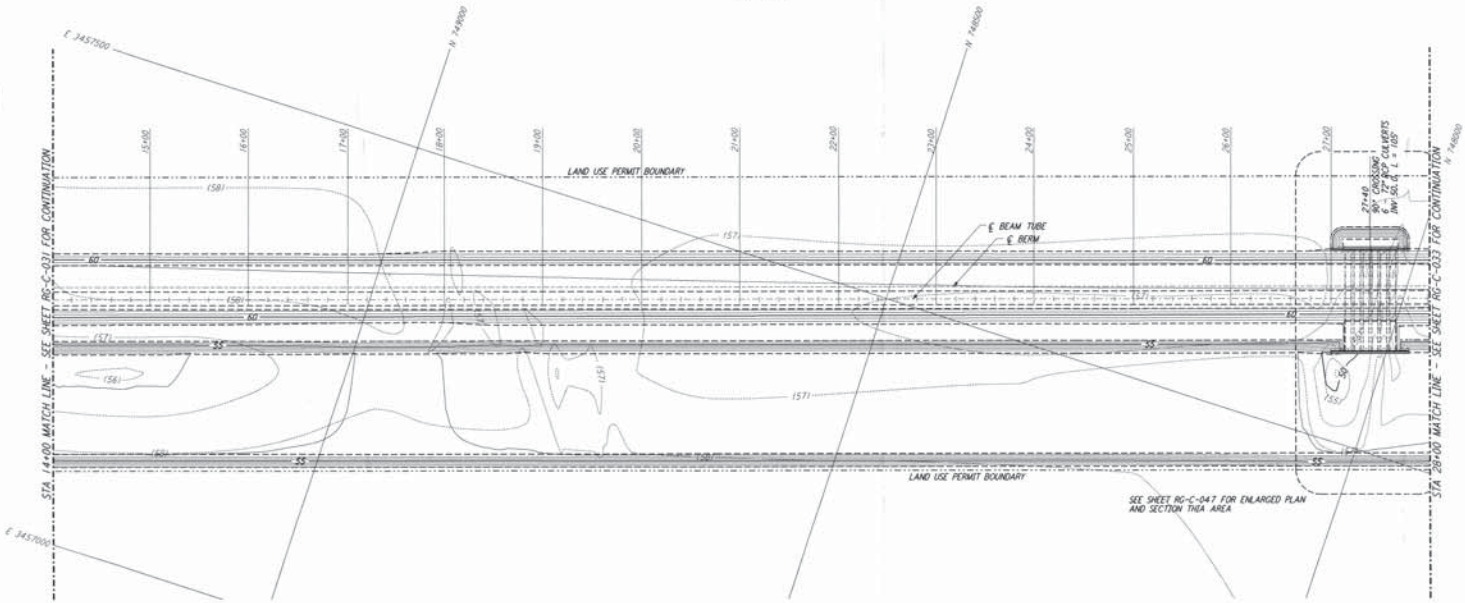

PLAN

SCALE: 1" = 50'

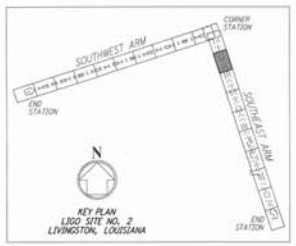

GRAPHIC SCALES

HORIZ SCALE: 1" = 50'

VERT SCALE: 1" = 5'

LIGO-D961737-A-0

REVISION NO.	DATE	APRD BY	DESCRIPTION OF REVISION
9			
8			
7			
6			
5			
4			
3			
2			
1			

ISSUE NO.	DATE	APRD BY	ISSUED FOR
9			
8			
7			
6			
5			
4			
3			
2			
1	8/11/95	JJB	FINAL DESIGN REVIEW

DATE	8/11/95	
DRAWN	ARD	WRS
CHECKED	MGP	
SECT HD		
PROJ MGR		
CLIENT		

PARSONS

100 WEST WALNUT STREET
PASADENA, CALIFORNIA

LIGO

CALIFORNIA INSTITUTE OF TECHNOLOGY
MASSACHUSETTS INSTITUTE OF TECHNOLOGY

LASER INTERFEROMETER
GRAVITATIONAL-WAVE OBSERVATORY
ROUGH GRADING - LIVINGSTON, LA

TITLE
ROUGH GRADING
SOUTHEAST ARM
PLAN AND PROFILE
STA 14+00 TO STA 28+00

SCALE: AS NOTED
CONTRACT NUMBER: PP150969
PROJECT NUMBER: 8094
SHEET NUMBER: RG-C-032
REVISIONS

This document and the design it covers are the property of PARSONS. They are loaned only with the borrower's expressed written agreement that they will not be reproduced, copied, loaned, exhibited, or used in any other way, except by written consent from PARSONS to the borrower.

Mon Aug 14 04:26:39 1995 s3-36b2 J:\PLOTS\GUEUES\V3682\CE032.PRF