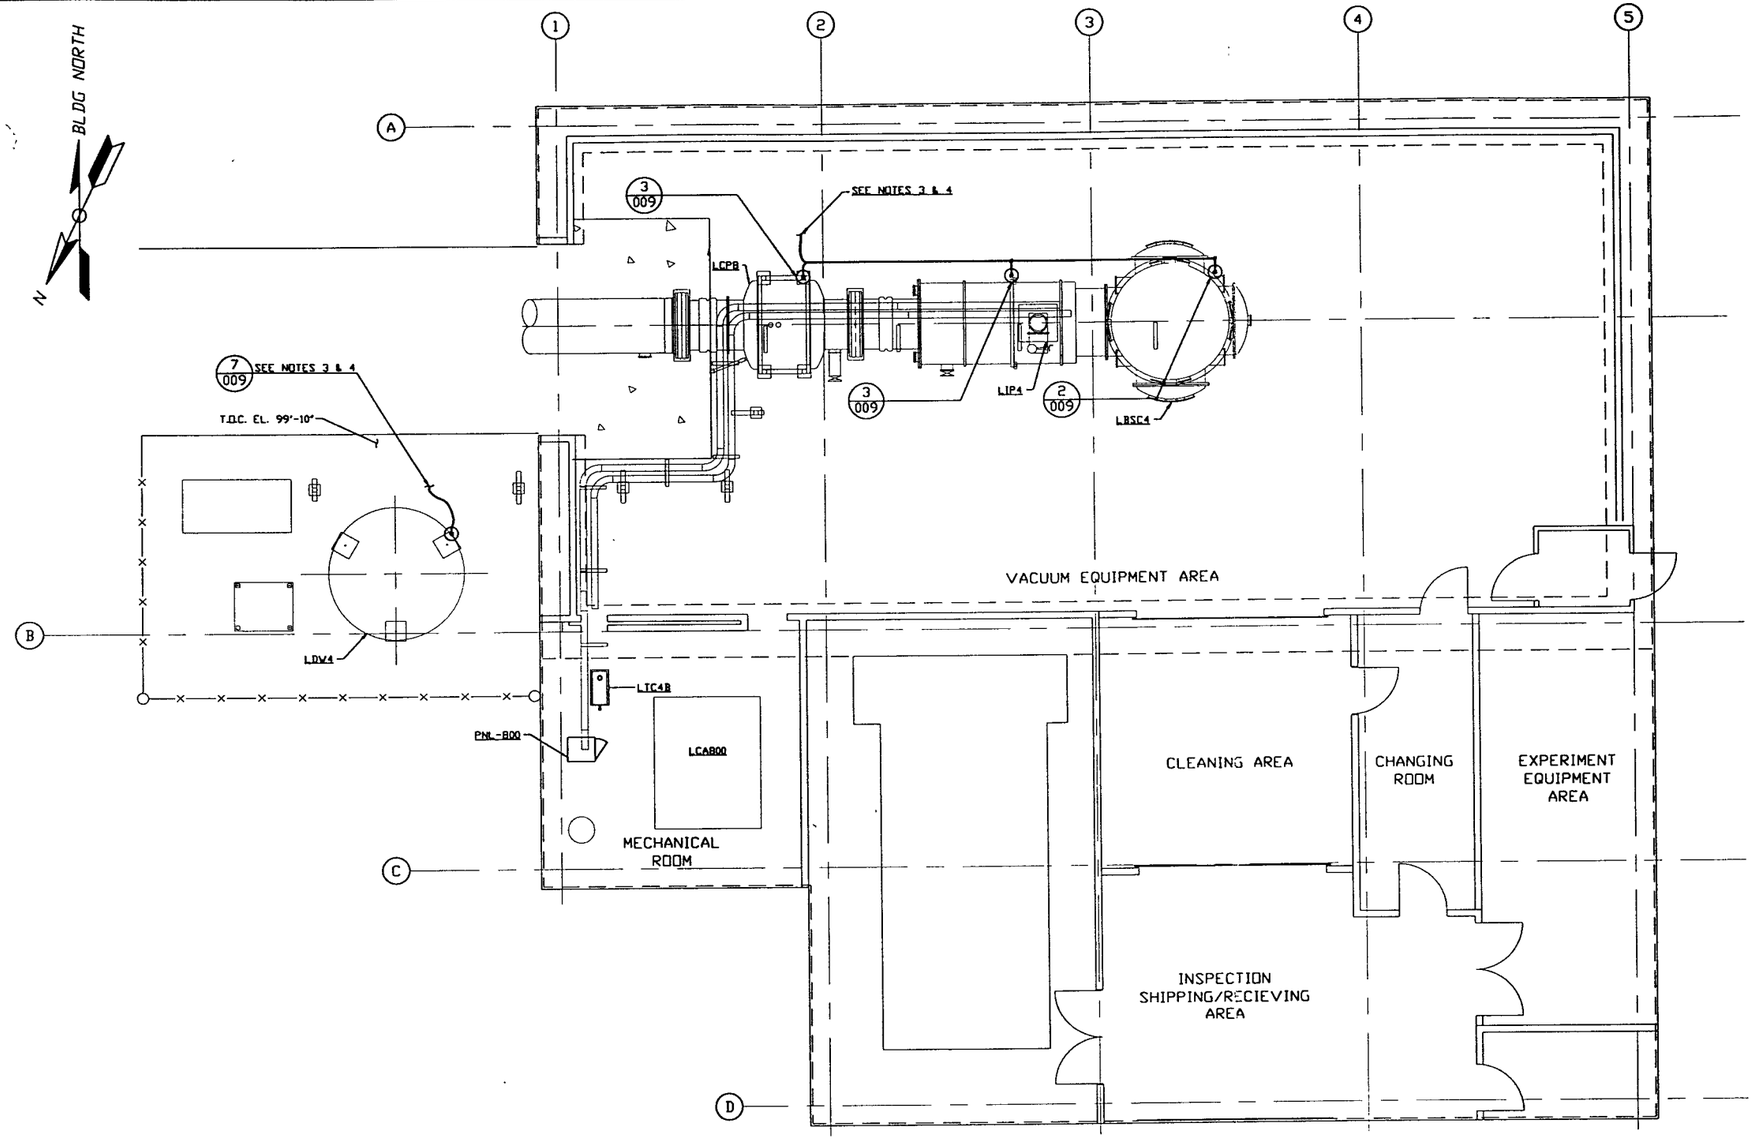

RIGHT END STATION PLAN @ EL. 100'-0"

NOTES:

1.) FOR GENERAL NOTES & LEGEND SEE PSI DWG. #V049-3-001 SHT. 1.
2.) FOR LIST OF CIVIL CONTRACTORS REFERENCE DWGS. WITH CURRENT REVISIONS SEE PSI DWG. #V049-3-001 SHT. 2.
3.) GROUND GRID IS BY OTHERS.
4.) TIE GROUNDING CONDUCTOR TO EXISTING GROUND GRID. SEE PARSONS DWG. #LA-E-202.

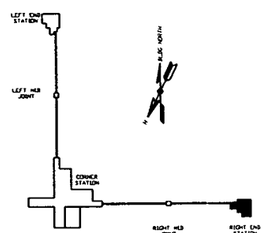

KEY PLAN

PRELIMINARY NOT FOR CONSTRUCTION

PROPRIETARY AND CONFIDENTIAL
THIS DOCUMENT CONTAINS PROPRIETARY INFORMATION BELONGING TO PROCESS SYSTEMS INTERNATIONAL, INC. OR ITS AFFILIATED COMPANIES AND SHALL BE USED ONLY FOR THE PURPOSE FOR WHICH IT WAS SUPPLIED. IT SHALL NOT BE COPIED, REPRODUCED OR OTHERWISE USED, NOR SHALL SUCH INFORMATION BE FURNISHED IN WHOLE OR IN PART TO OTHERS EXCEPT IN ACCORDANCE WITH THE TERMS OF ANY AGREEMENT UNDER WHICH IT WAS SUPPLIED OR WITH THE PRIOR WRITTEN CONSENT OF PROCESS SYSTEMS INTERNATIONAL, INC. AND SHALL BE RETURNED UPON REQUEST.

DWG. NO.	DESCRIPTION
V049-3-802	CABLE TRAY PLAN LOUISIANA RIGHT END STATION
V049-3-009	GROUNDING DETAILS
V049-3-003	OVERALL SITE PLAN LOUISIANA
V049-3-001	GENERAL NOTES & LEGEND

REFERENCE DRAWINGS

UNLESS OTHERWISE SPECIFIED
DIMENSIONS ARE IN INCHES
TOLERANCES:
FRACTIONAL ±
ANGULAR MACH ±0°-30' BEND ±2°
TWO PLACE DECIMAL ± .01
THREE PLACE DECIMAL ± .005
FINISHED SURFACE RMS
BREAK CORNERS 1/64 OUT.
REMOVE ALL BURRS

DO NOT SCALE THIS DRAWING
USED ON
NEXT ASS'Y

REV	DESCRIPTION	CHKD	DRWN	DATE	DES#
0	ISSUE FOR LA DESIGN REVIEW	REB	DMW	02.24.97	0430

ISSUE DESCRIPTION

PROCESS SYSTEMS INTERNATIONAL INC.
20 WALKUP DR. WESTBOROUGH, MASSACHUSETTS 01581 USA

GROUNDING PLAN LIGO VACUUM EQUIPMENT LOUISIANA SITE RIGHT MID STATION

CAD FILE	SIZE	DWG. NO.	REV.
V0493809	D	V049-3-809	0

SCALE 3/16" = 1' - 0" SHEET 1 OF 1

LIGO-D970153-00-V