NOTES: (UNLESS OTHERWISE SPECIFIED)
1. FILLETS: R .015 MAX
2. BREAK ALL SHARP EDGES .01/.02 X 45°

REV	DATE	DRAWN BY	CHECKED	DCC	DCN/DESCRIPTION
A	7-28-97	J. Hazel			E970121/INITIAL RELEASE
B	11-7-00	J. Romie			E980221/ROTATE OSEM HOLE
C	12-06-01	J. Romie			E010354/40m CHANGES

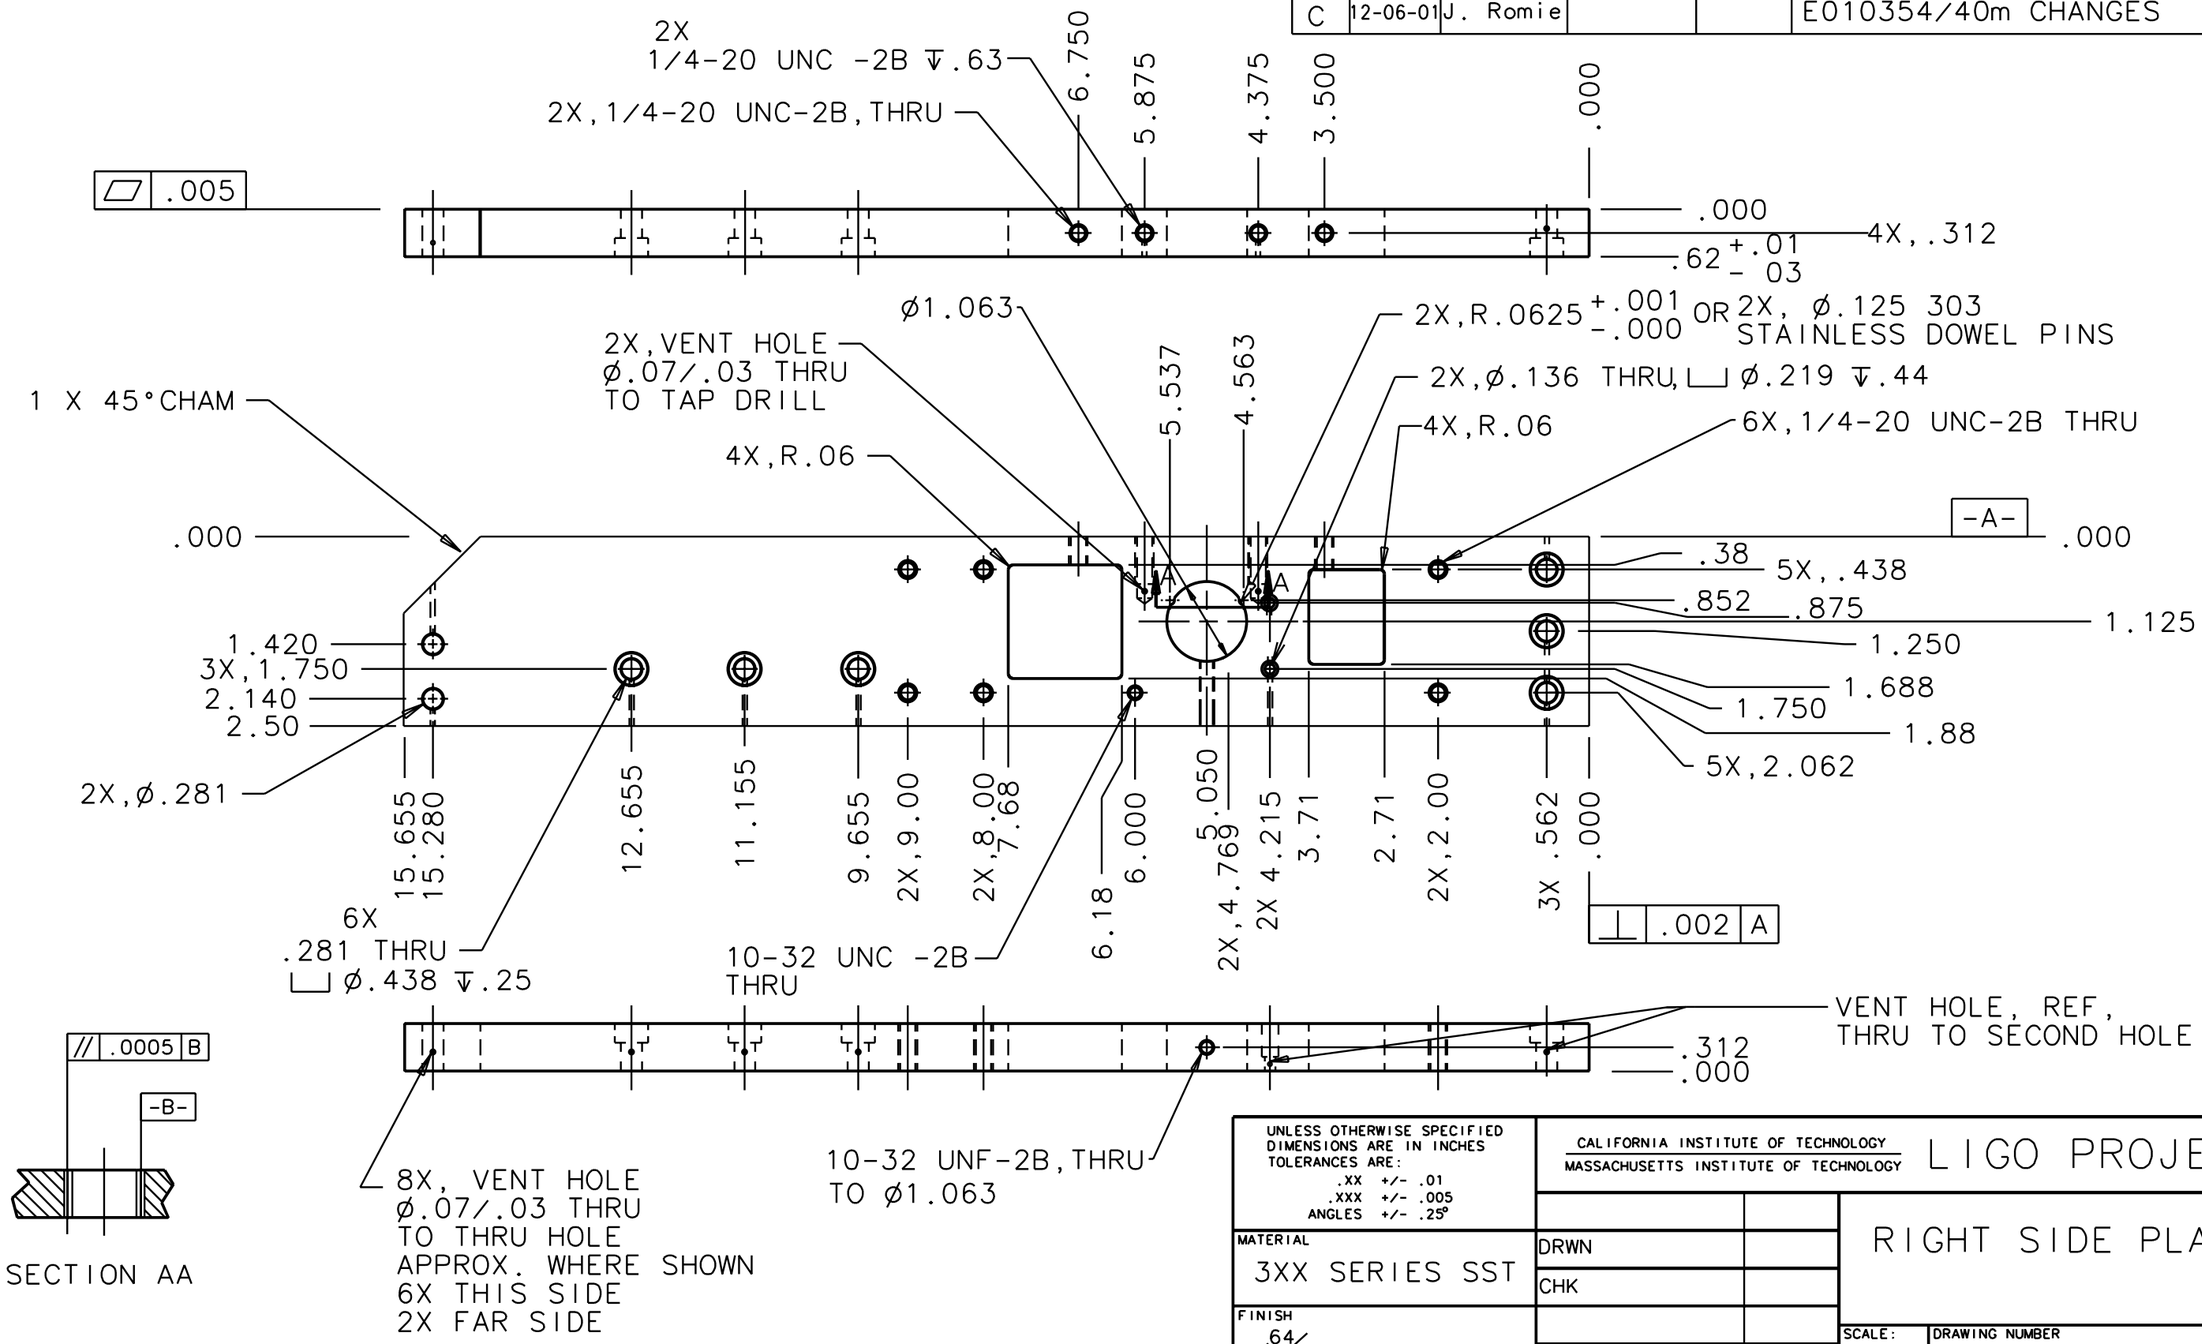

UNLESS OTHERWISE SPECIFIED DIMENSIONS ARE IN INCHES
TOLERANCES ARE:
.XX +/- .01
.XXX +/- .005
ANGLES +/- .25°

MATERIAL: 3XX SERIES SST

FINISH: 64

DRWN

CHK

CALIFORNIA INSTITUTE OF TECHNOLOGY
MASSACHUSETTS INSTITUTE OF TECHNOLOGY

LIGO PROJECT

RIGHT SIDE PLATE

SCALE: 1/2

DRAWING NUMBER: D960005-C-D

SHEET 1 OF 1

/home/dcc/docs/D960005.pdf