NOTES: (UNLESS OTHERWISE SPECIFIED)
1. FILLETS: R .015 MAX
2. BREAK ALL SHARP EDGES .01/.02 X 45°

| REV | DATE | DRAWN BY | CHECKED | DCC | DCN/DESCRIPTION |
|---|---|---|---|---|---|
| A | 7-28-97 | J.Hazel | | | E970121/INITIAL RELEASE |
| B | 11-7-00 | J. Romie | | | E980221/ROTATE OSEM HOLE |
| | | | | | |

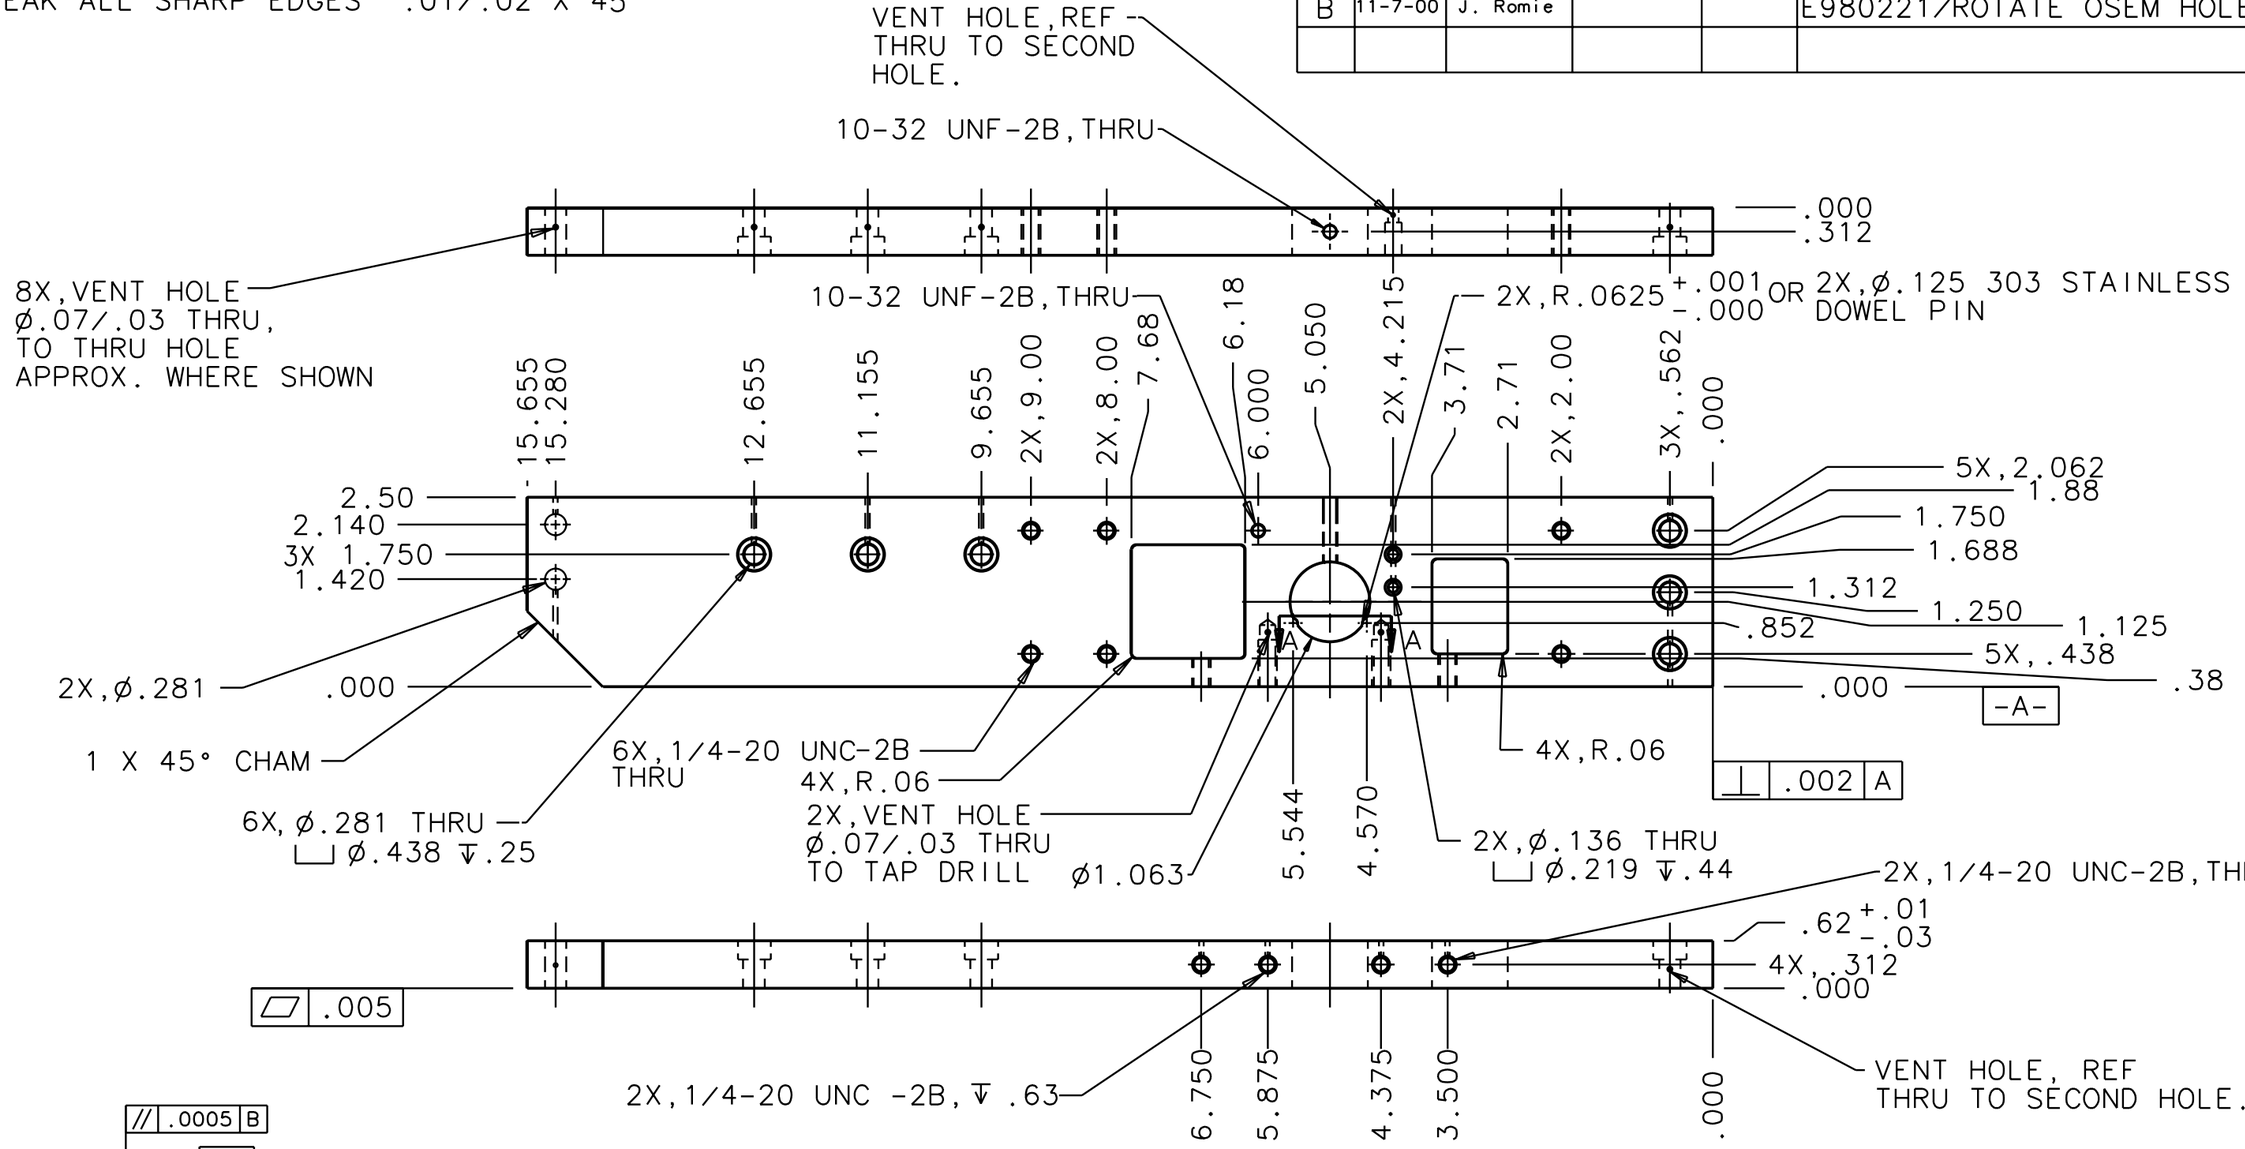


UNLESS OTHERWISE SPECIFIED DIMENSIONS ARE IN INCHES
TOLERANCES ARE:
.XX +/- .01
.XXX +/- .005
ANGLES +/- .25°

MATERIAL: 3XX SERIES SST

FINISH: 64

CALIFORNIA INSTITUTE OF TECHNOLOGY
MASSACHUSETTS INSTITUTE OF TECHNOLOGY

LIGO PROJECT

DRWN

CHK

# LEFT SIDE PLATE

SCALE: 1/2

DRAWING NUMBER: D960006-B-D

SHEET 1 OF 1

/home/dcc/docs/D960006.pdf