not be reproduced, copied, loaned, exhibited, or used in any other way, except by written consent from PARSONS to the borrower.

This document and the design it covers are the property of PARSONS. They are loaned only with the borrower's expressed written agreement that they will

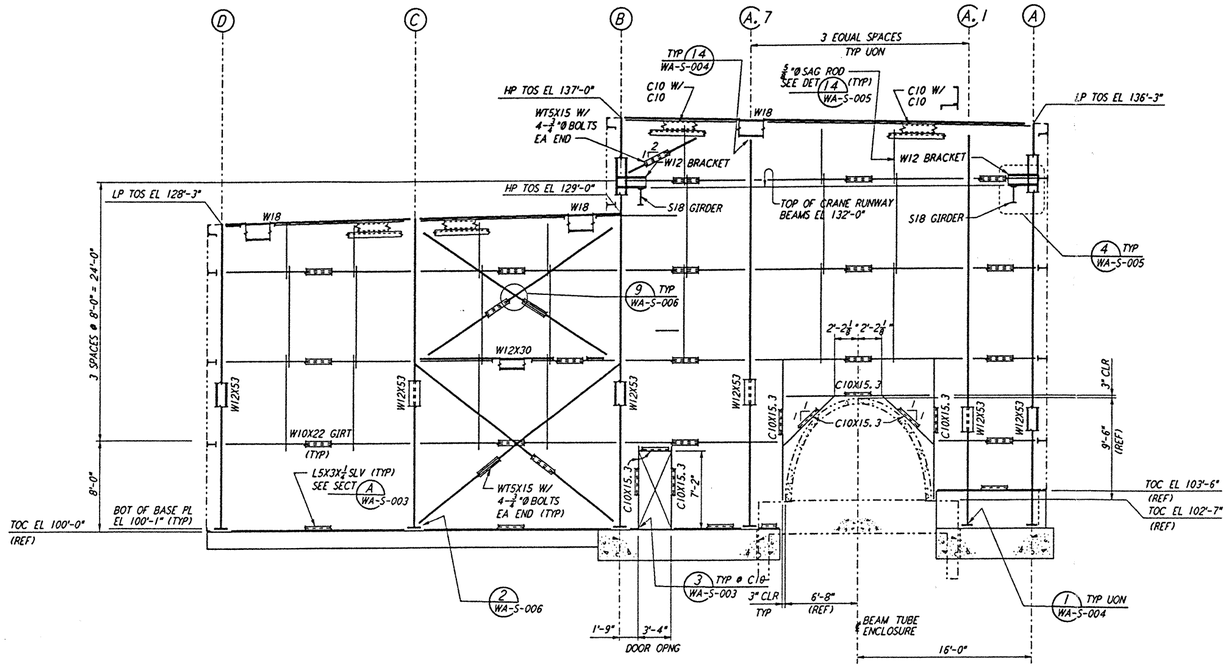

LOOKING WEST FOR MID STATION "B" ON ARM 1 (SOUTHWEST ARM)
LOOKING SOUTH FOR END STATION "A" ON ARM 2 (NORTHWEST ARM)

ELEVATION AT COLUMN LINE 5

¾" = 1'-0"

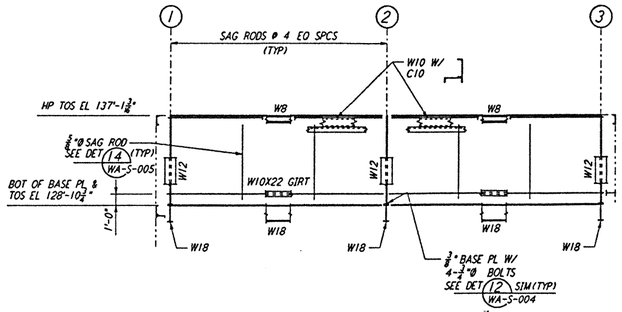

LOOKING SOUTH FOR END STATION "B" & MID STATION "B" ON ARM 1 (SOUTHWEST ARM)
LOOKING WEST FOR END STATION "A" & MID STATION "A" ON ARM 2 (NORTHWEST ARM)

ELEVATION AT COLUMN LINE B.1

¾" = 1'-0"

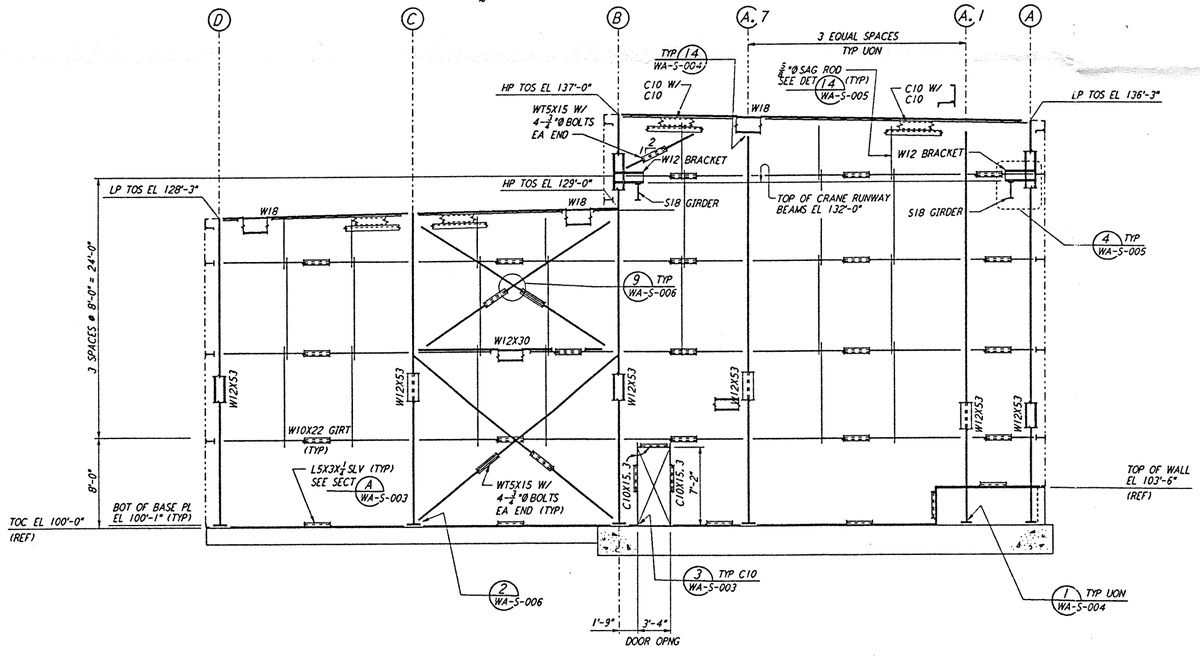

LOOKING WEST FOR END STATION "B" ON ARM 1 (SOUTHWEST ARM)
LOOKING SOUTH FOR END STATION "A" ON ARM 2 (NORTHWEST ARM)

ELEVATION AT COLUMN LINE 5

¾" = 1'-0"

NOTE:

FOR NOTES SEE DRAWING WA-S-205.

0 4 8 12 16 20FT

¾" = 1'-0"

REFERENCES		REVISIONS							
DRAWING NO.	DESCRIPTION	NO.	DATE	BY	CHKD	ENGR	PROJ	DESCRIPTION
		B	4-19-96	MCS	RRY	PAP	RRY	FINAL DESIGN REVIEW & BID
		A	10-31-95				TDM	PRELIMINARY DESIGN REVIEW

DRAWN	MCS
CHECKED	
ENGINEER	
PROJ	

PARSONS
100 WEST WALNUT STREET
PASADENA, CALIFORNIA

LIGO
CALIFORNIA INSTITUTE OF TECHNOLOGY
MASSACHUSETTS INSTITUTE OF TECHNOLOGY

LASER INTERFEROMETER GRAVITATIONAL-WAVE OBSERVATORY
SITE NO. 1 - HANFORD, WASHINGTON

TITLE: STRUCTURAL MID & END STATIONS FRAMING ELEVATIONS SHEET 3

SCALE	CONTRACT NUMBER	PROJECT NUMBER
AS NOTED	PP150969	8094

SHEET NUMBER: WA-S-207 REVISIONS: B

L1G0-D960313-B-E1

LIGOWAF.BDR

@ HPP 11 101 7PSW.PLT DLT 7PSW.PLT 24"x36" 24"x36".PLT 24"x36".PLT