This document and the design it covers are the property of PARSONS. They are loaned only with the borrower's expressed written agreement that they will not be reproduced, copied, loaned, exhibited, or used in any other way, except by written consent from PARSONS to the borrower.

DATE: 04/09:96 TIME: 19:16:13
DESIGN FILE: I:\ligo\site\st\was406.dgz

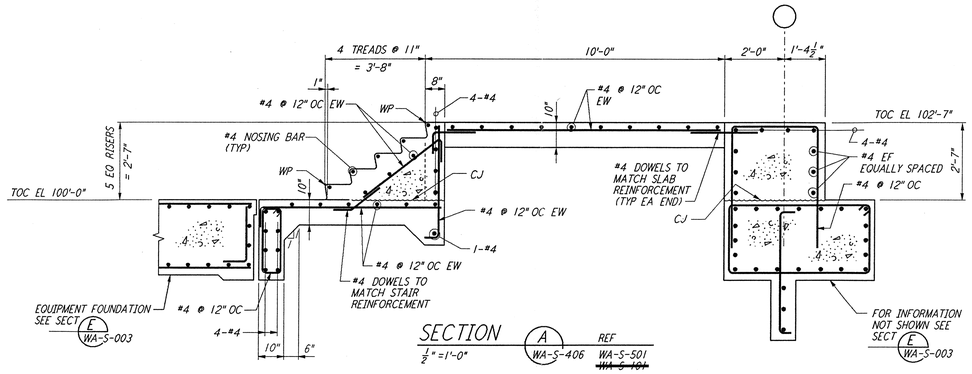


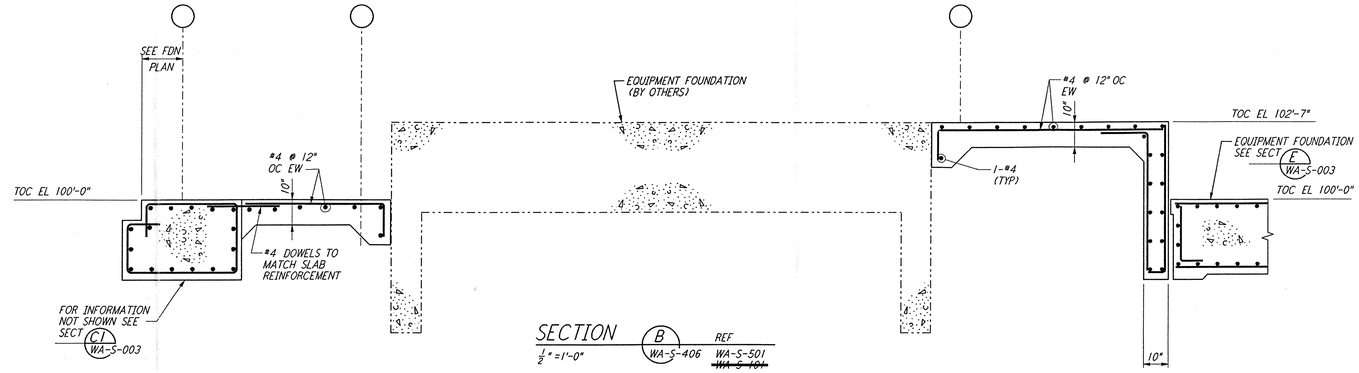


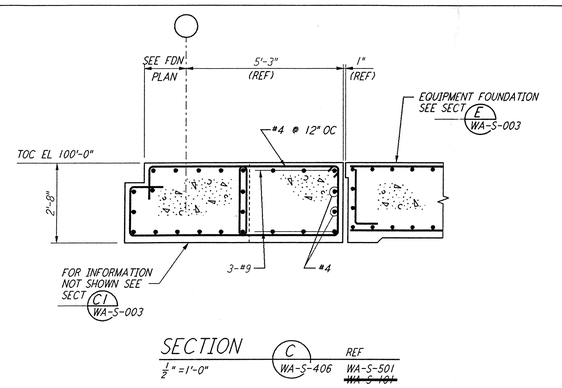


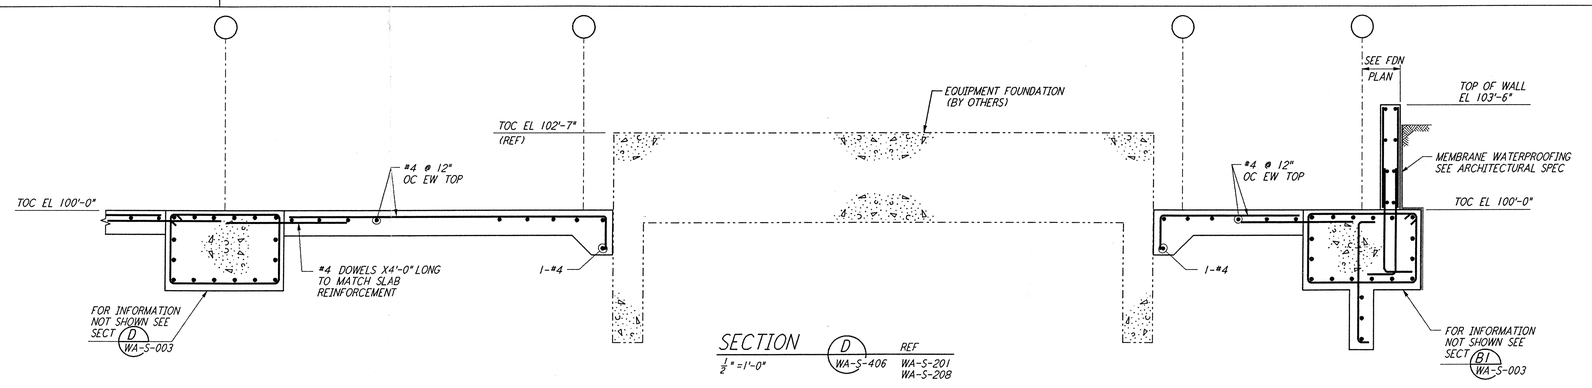


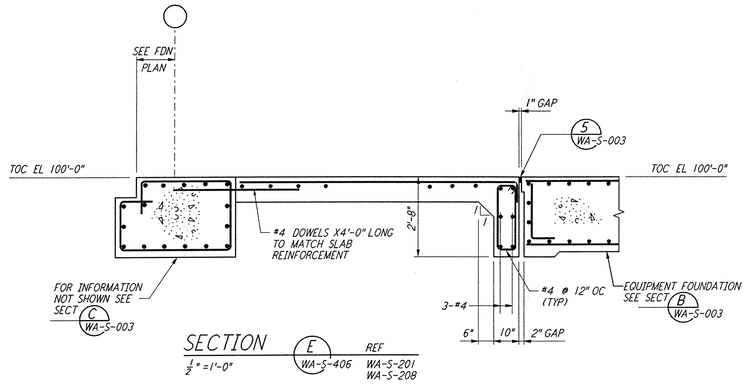


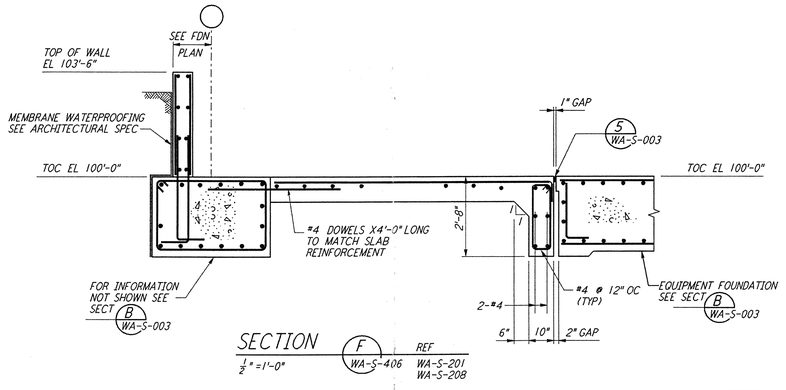


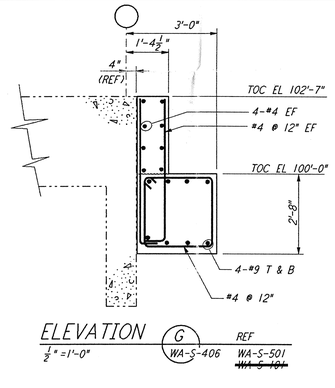


| Date Received: 4/9/96 | LIGO: D960320-A-D Contractor #: WAS-406, Rev A |
|---|---|
| TIM #: 28 | LIGO: C960851-00-V |
| Date: 4/19/96 | Approved: |
| TDM #: | LIGO: |
| Date: / / | Approved: |
| Gen'l Transmittal | LIGO: |
| Date: / / | Approved: |

REFERENCES

| DRAWING NO. | DESCRIPTION |
|---|---|

REVISIONS

| NO. | DATE | BY | CHKD | ENGR | PROJ | DESCRIPTION |
|---|---|---|---|---|---|---|
| A | 4-19-96 | MCS | DDM | PAP | MM | FINAL DESIGN REVIEW & BID |

| | |
|---|---|
| DRAWN | MCS |
| CHECKED | |
| ENGINEER | |
| PROJ | |

PARSONS
100 WEST WALNUT STREET
PASADENA, CALIFORNIA

LIGO
CALIFORNIA INSTITUTE OF TECHNOLOGY
MASSACHUSETTS INSTITUTE OF TECHNOLOGY

LASER INTERFEROMETER GRAVITATIONAL-WAVE OBSERVATORY
SITE NO. 1 - HANFORD, WASHINGTON

TITLE
STRUCTURAL FOUNDATION SECTIONS & DETAILS SHEET 2
LIGO-D960320-A-D

| SCALE | CONTRACT NUMBER | PROJECT NUMBER |
|---|---|---|
| AS NOTED | PP150969 | 8094 |

SHEET NUMBER: WA-S-406
REVISIONS: A

LIGO_A_S.BDR
Apr 09 19:16:13 1996 was406.dgz