This document and the design it covers are the property of **PARSONS**. They are loaned only with the borrower's expressed written agreement that they will not be reproduced, copied, loaned, exhibited, or used in any other way, except by written consent from **PARSONS** to the borrower.

DATE: 11/06:96 TIME: 14:13:02
DESIGN FILE: I:\ligo\site_2\laa422.dgz

FIRE EXTINGUISHER CABINET

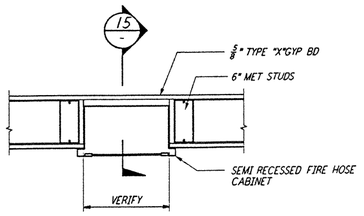

1½"=1'-0" — 17 REF LA-A-422 — LA-A-108, LA-A-109

SECTION @ STAIR

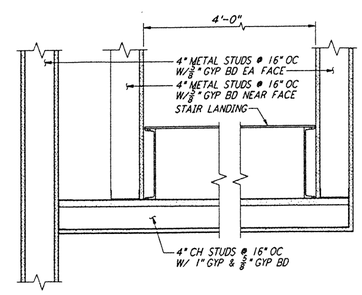

1½"=1'-0" — 13 REF LA-A-422 — LA-A-552

1-HR WALL @ ROOF DECK

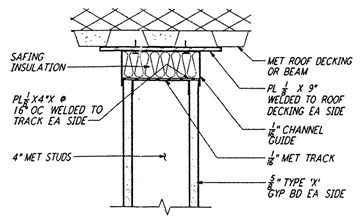

3"=1'-0" — 9 REF LA-A-422 — LA-A-162

2-HR WALL @ ROOF DECK

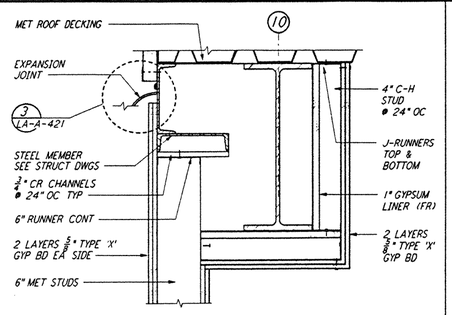

1½"=1'-0" — 5 REF LA-A-422 — LA-A-161

2-HR WALL @ COLUMN

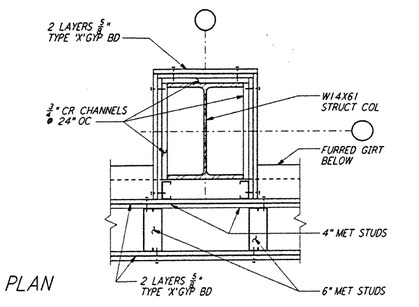

1½"=1'-0" — 1 REF LA-A-422 — LA-A-104, LA-A-105

GYP BD CONTROL JOINT DTL

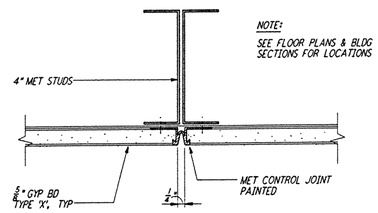

HALF SIZE — 18 REF LA-A-422 — LA-A-151, LA-A-251

WALL EXPANSION JT COVER

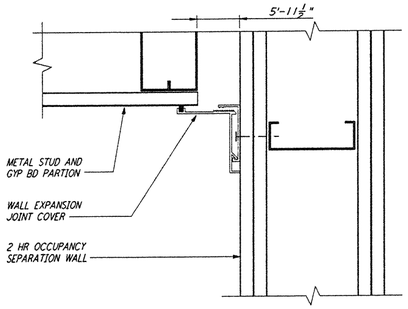

3"=1'-0" — 14 REF LA-A-422 — LA-A-109

STUD FRAMING @ ROOF DECK

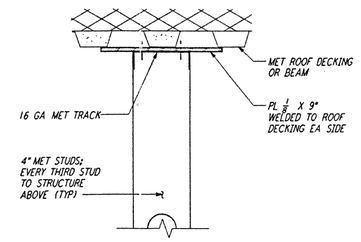

3"=1'-0" — 10 REF LA-A-422 — LA-A-163

2-HR WALL @ ROOF DECK

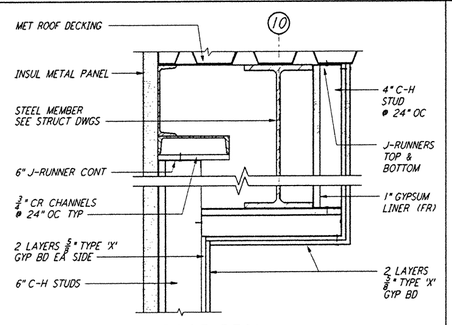

1½"=1'-0" — 6 REF LA-A-422 — LA-A-162

WALL @ COLUMN

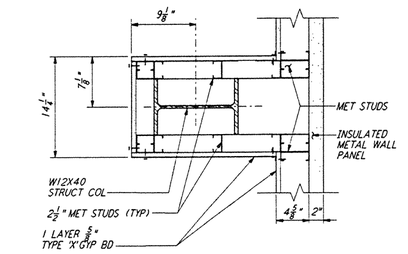

1½"=1'-0" — 2 REF LA-A-422 — LA-A-108

ELEVATED FLOOR SYSTEM

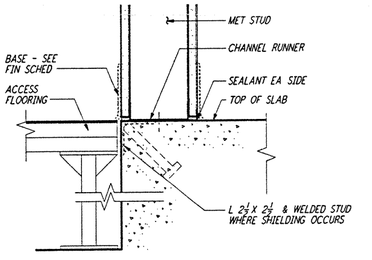

3" =1'-0" — 19 REF LA-A-422 — LA-A-162

FIRE HOSE CABINET

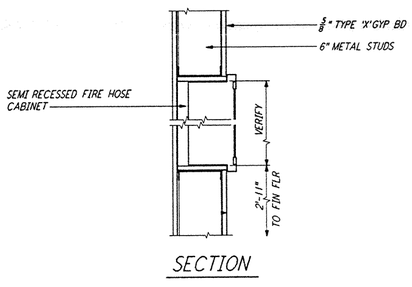

3"=1'-0" — 15 REF LA-A-422 — LA-A-422

1-HR CORRIDOR

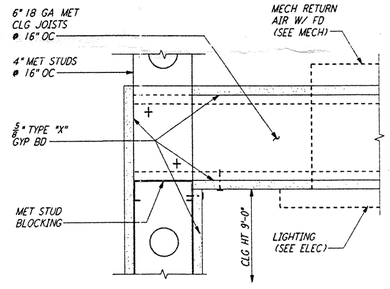

3"=1'-0" — 11 REF LA-A-422 — LA-A-161

2-HR WALL @ STRUCT GIRT

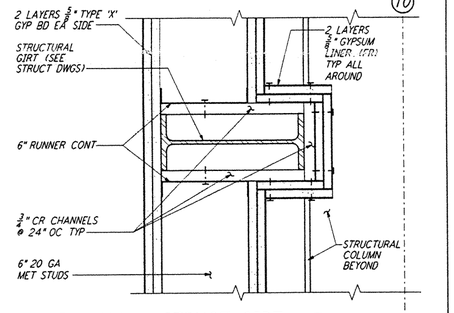

3" =1'-0" — 7 REF LA-A-422 — LA-A-162

COLUMN FURRING DETAIL

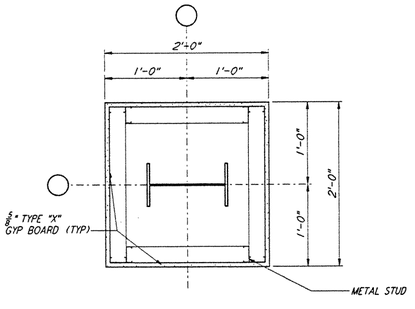

1½"=1'-0" — 3 REF LA-A-422 — LA-A-109

WALL DETAIL @ HORIZ GIRT

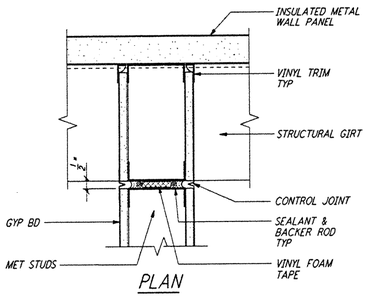

3" =1'-0" — 20 REF LA-A-422 — LA-A-112

FURRING AT GIRT

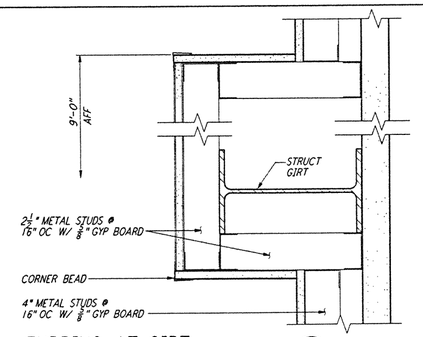

3"=1'-0" — 16 REF LA-A-422 — LA-A-162

STUD WALL @ BASE

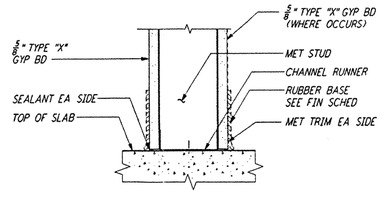

3"=1'-0" — 12 REF LA-A-422 — LA-A-161

2-HR WALL @ BASE

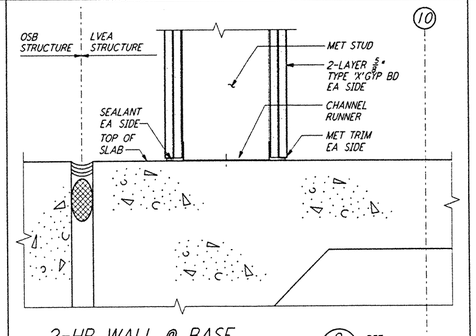

3"=1'-0" — 8 REF LA-A-422 — LA-A-162

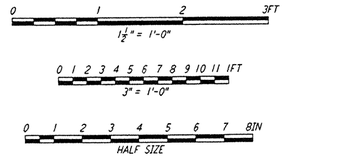

REFERENCES		REVISIONS						
DRAWING NO.	DESCRIPTION	NO.	DATE	BY	CHKD	ENGR	PROJ	DESCRIPTION

ISSUED FOR CONTRUCTION		
DRAWN	BK/RR	11-15-96
CHECKED	TB	11-15-96
ENGINEER	SF	11-15-96
PROJ		11/15/96

ALEX A. KWOK — No. A-21 — REGISTERED ARCHITECT — 11-15-96

PARSONS
100 WEST WALNUT STREET
PASADENA, CALIFORNIA

LIGO
CALIFORNIA INSTITUTE OF TECHNOLOGY
MASSACHUSETTS INSTITUTE OF TECHNOLOGY

LASER INTERFEROMETER GRAVITATIONAL-WAVE OBSERVATORY
SITE NO. 2 - LIVINGSTON, LOUISIANA

TITLE: ARCHITECTURAL INTERIOR WALL DETAILS

SCALE	CONTRACT NUMBER	PROJECT NUMBER
AS NOTED	PP150969	8094

SHEET NUMBER: LA-A-422 — REVISIONS: 0

LIGO-D960899-00-D | LIGOLAF.BDR

Wed Nov 06 14:13:01 1996 S:\X-DOCS\...\LAA422.DGZ