not be reproduced, copied, loaned, exhibited, or used in any other way, except by written consent from PARSONS to the borrower.

This document and the design it covers are the property of PARSONS. They are loaned only with the borrower's expressed written agreement that they will

DATE: 07/23:96 TIME: 08:41:53
DESIGN FILE: I:\ligo\site2\ar\la423.dgz

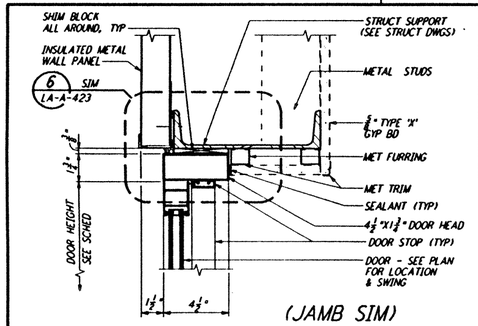

ALUM DOOR HEAD — 3"=1'-0" — 16 REF LA-A-423 LA-A-426

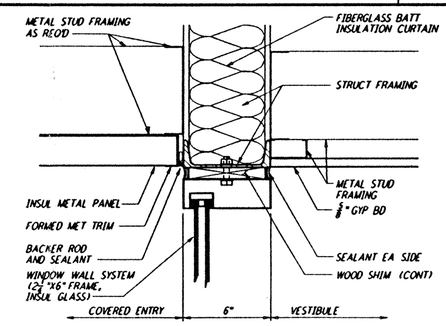

WINDOW WALL HEAD — 3"=1'-0" — 12 REF LA-A-423 LA-A-163

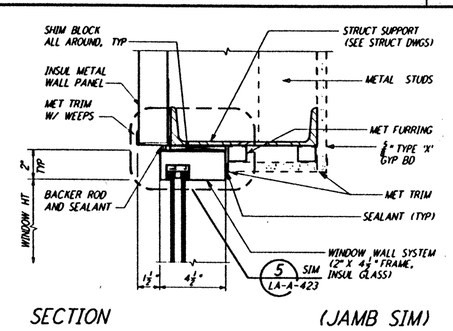

ALUMINUM WINDOW HEAD — 3"=1'-0" — 8 REF LA-A-423

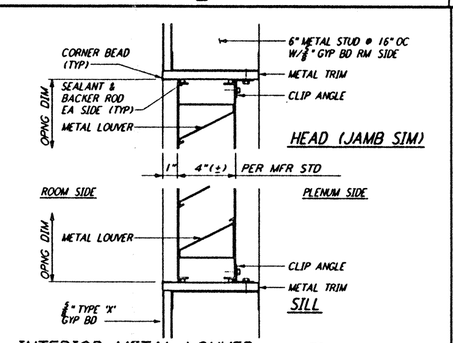

INTERIOR METAL LOUVER — 3"=1'-0" — 4 REF LA-A-423 LA-A-162 LA-A-151

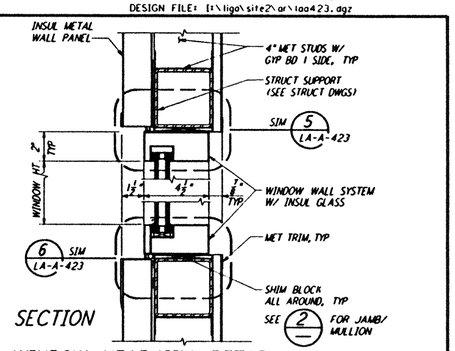

WINDOW HEAD/SILL DETAIL — 3"=1'-0" — 1 REF LA-A-423 LA-A-162

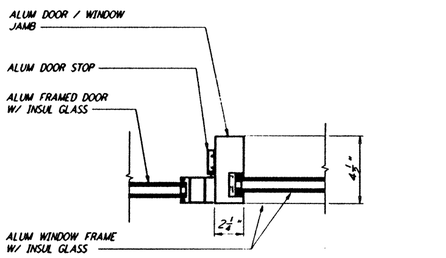

ALUM DOOR/WINDOW JAMB — 3"=1'-0" — 17 REF LA-A-423 SEE SPEC

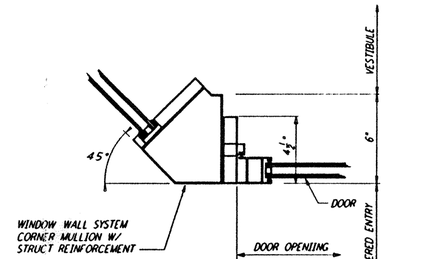

WINDOW WALL DOOR JAMB — 3"=1'-0" — 13 REF LA-A-423 SEE SPEC

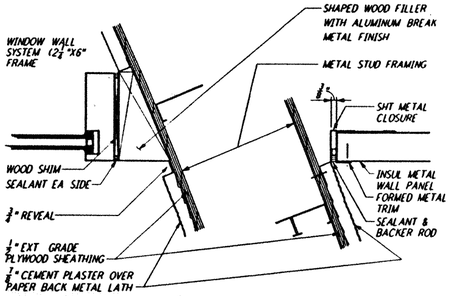

WINDOW WALL MULLION & METAL WALL PANEL — 3"=1'-0" — 9 REF LA-A-423 LA-A-108

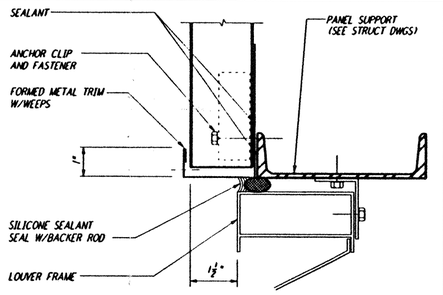

LOUVER HEAD DETAIL — HALF SIZE — 5 REF LA-A-423 LA-A-142

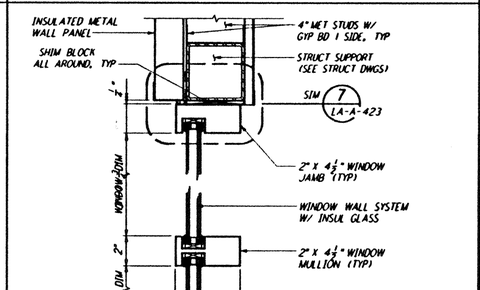

WINDOW JAMB/MULLION DET — 3"=1'-0" — 2 REF LA-A-423 LA-A-423

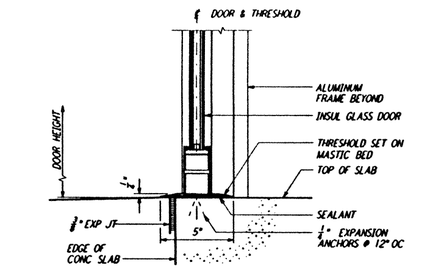

ALUMINUM DOOR SILL — 3"=1'-0" — 18 REF LA-A-423 SEE SPEC

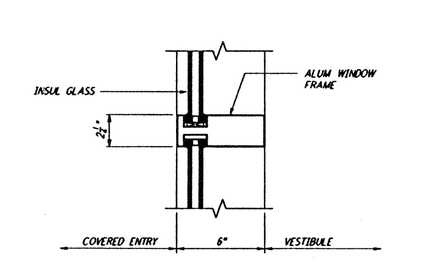

WINDOW WALL MUNTIN — 3"=1'-0" — 14 REF LA-A-423 LA-A-163

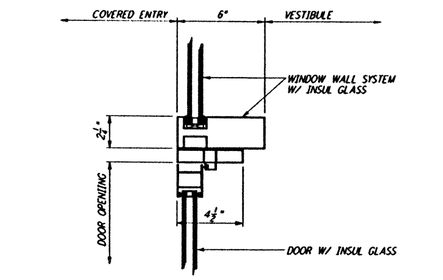

WINDOW WALL DOOR HEAD — 3"=1'-0" — 10 REF LA-A-423 SEE SPEC

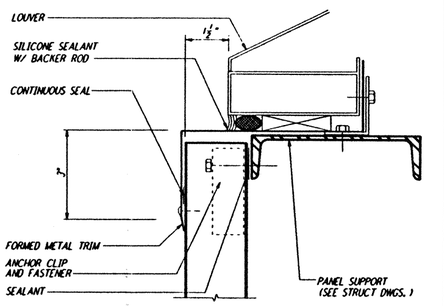

LOUVER SILL DETAIL — HALF SIZE — 6 REF LA-A-423 LA-A-142

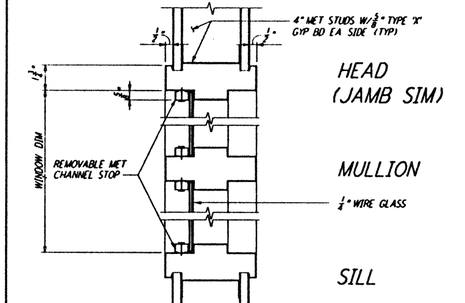

FIRE RATED WINDOW DETAIL — 3"=1'-0" — 3 REF LA-A-423

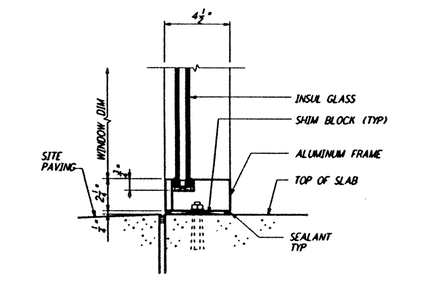

ALUMINUM WINDOW SILL — 3"=1'-0" — 19 REF LA-A-423 SEE SPEC

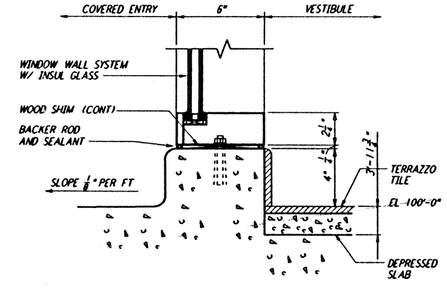

WINDOW WALL SILL — 3"=1'-0" — 15 REF LA-A-423 LA-A-163

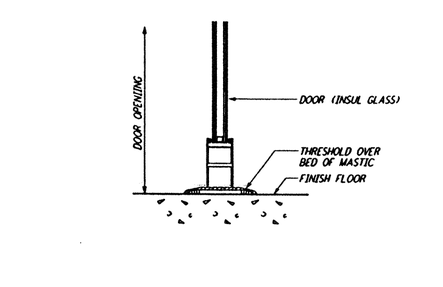

WINDOW WALL DOOR SILL — 3"=1'-0" — 11 REF LA-A-423 SEE SPEC

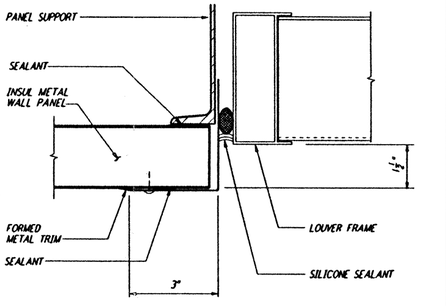

LOUVER JAMB DETAIL — HALF SIZE — 7 REF LA-A-423 LA-A-142

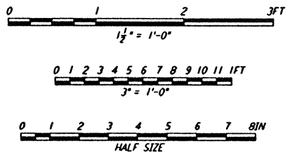

REFERENCES		REVISIONS							
DRAWING NO.	DESCRIPTION	NO.	DATE	BY	CHKD	ENGR	PROJ	DESCRIPTION
		C	7-24-96	CKT	TB	BK	TDM	ISSUED FOR BID
		B	6-14-96	CKT	BK	SF	TDM	FINAL DESIGN REVIEW
		A	10/31/95		SF	SF	TDM	PRELIMINARY DESIGN REVIEW

DRAWN	BK/RR	
CHECKED		
ENGINEER		
PROJ		

PARSONS
100 WEST WALNUT STREET
PASADENA, CALIFORNIA

LIGO
CALIFORNIA INSTITUTE OF TECHNOLOGY
MASSACHUSETTS INSTITUTE OF TECHNOLOGY

LASER INTERFEROMETER GRAVITATIONAL-WAVE OBSERVATORY
SITE NO. 2 - LIVINGSTON, LOUISIANA

TITLE: ARCHITECTURAL WINDOW & LOUVER DETAILS

SCALE	CONTRACT NUMBER	PROJECT NUMBER
AS NOTED	PP150969	8094

SHEET NUMBER: LA-A-423 — REVISIONS: C

LIGO-D960900-C-O | LIGOLAF.BDR

Tue Jul 23 08:40:48 1996 s3-v18b2 J:\PLOTS\QUEUES\V18B2\AR423.PRF