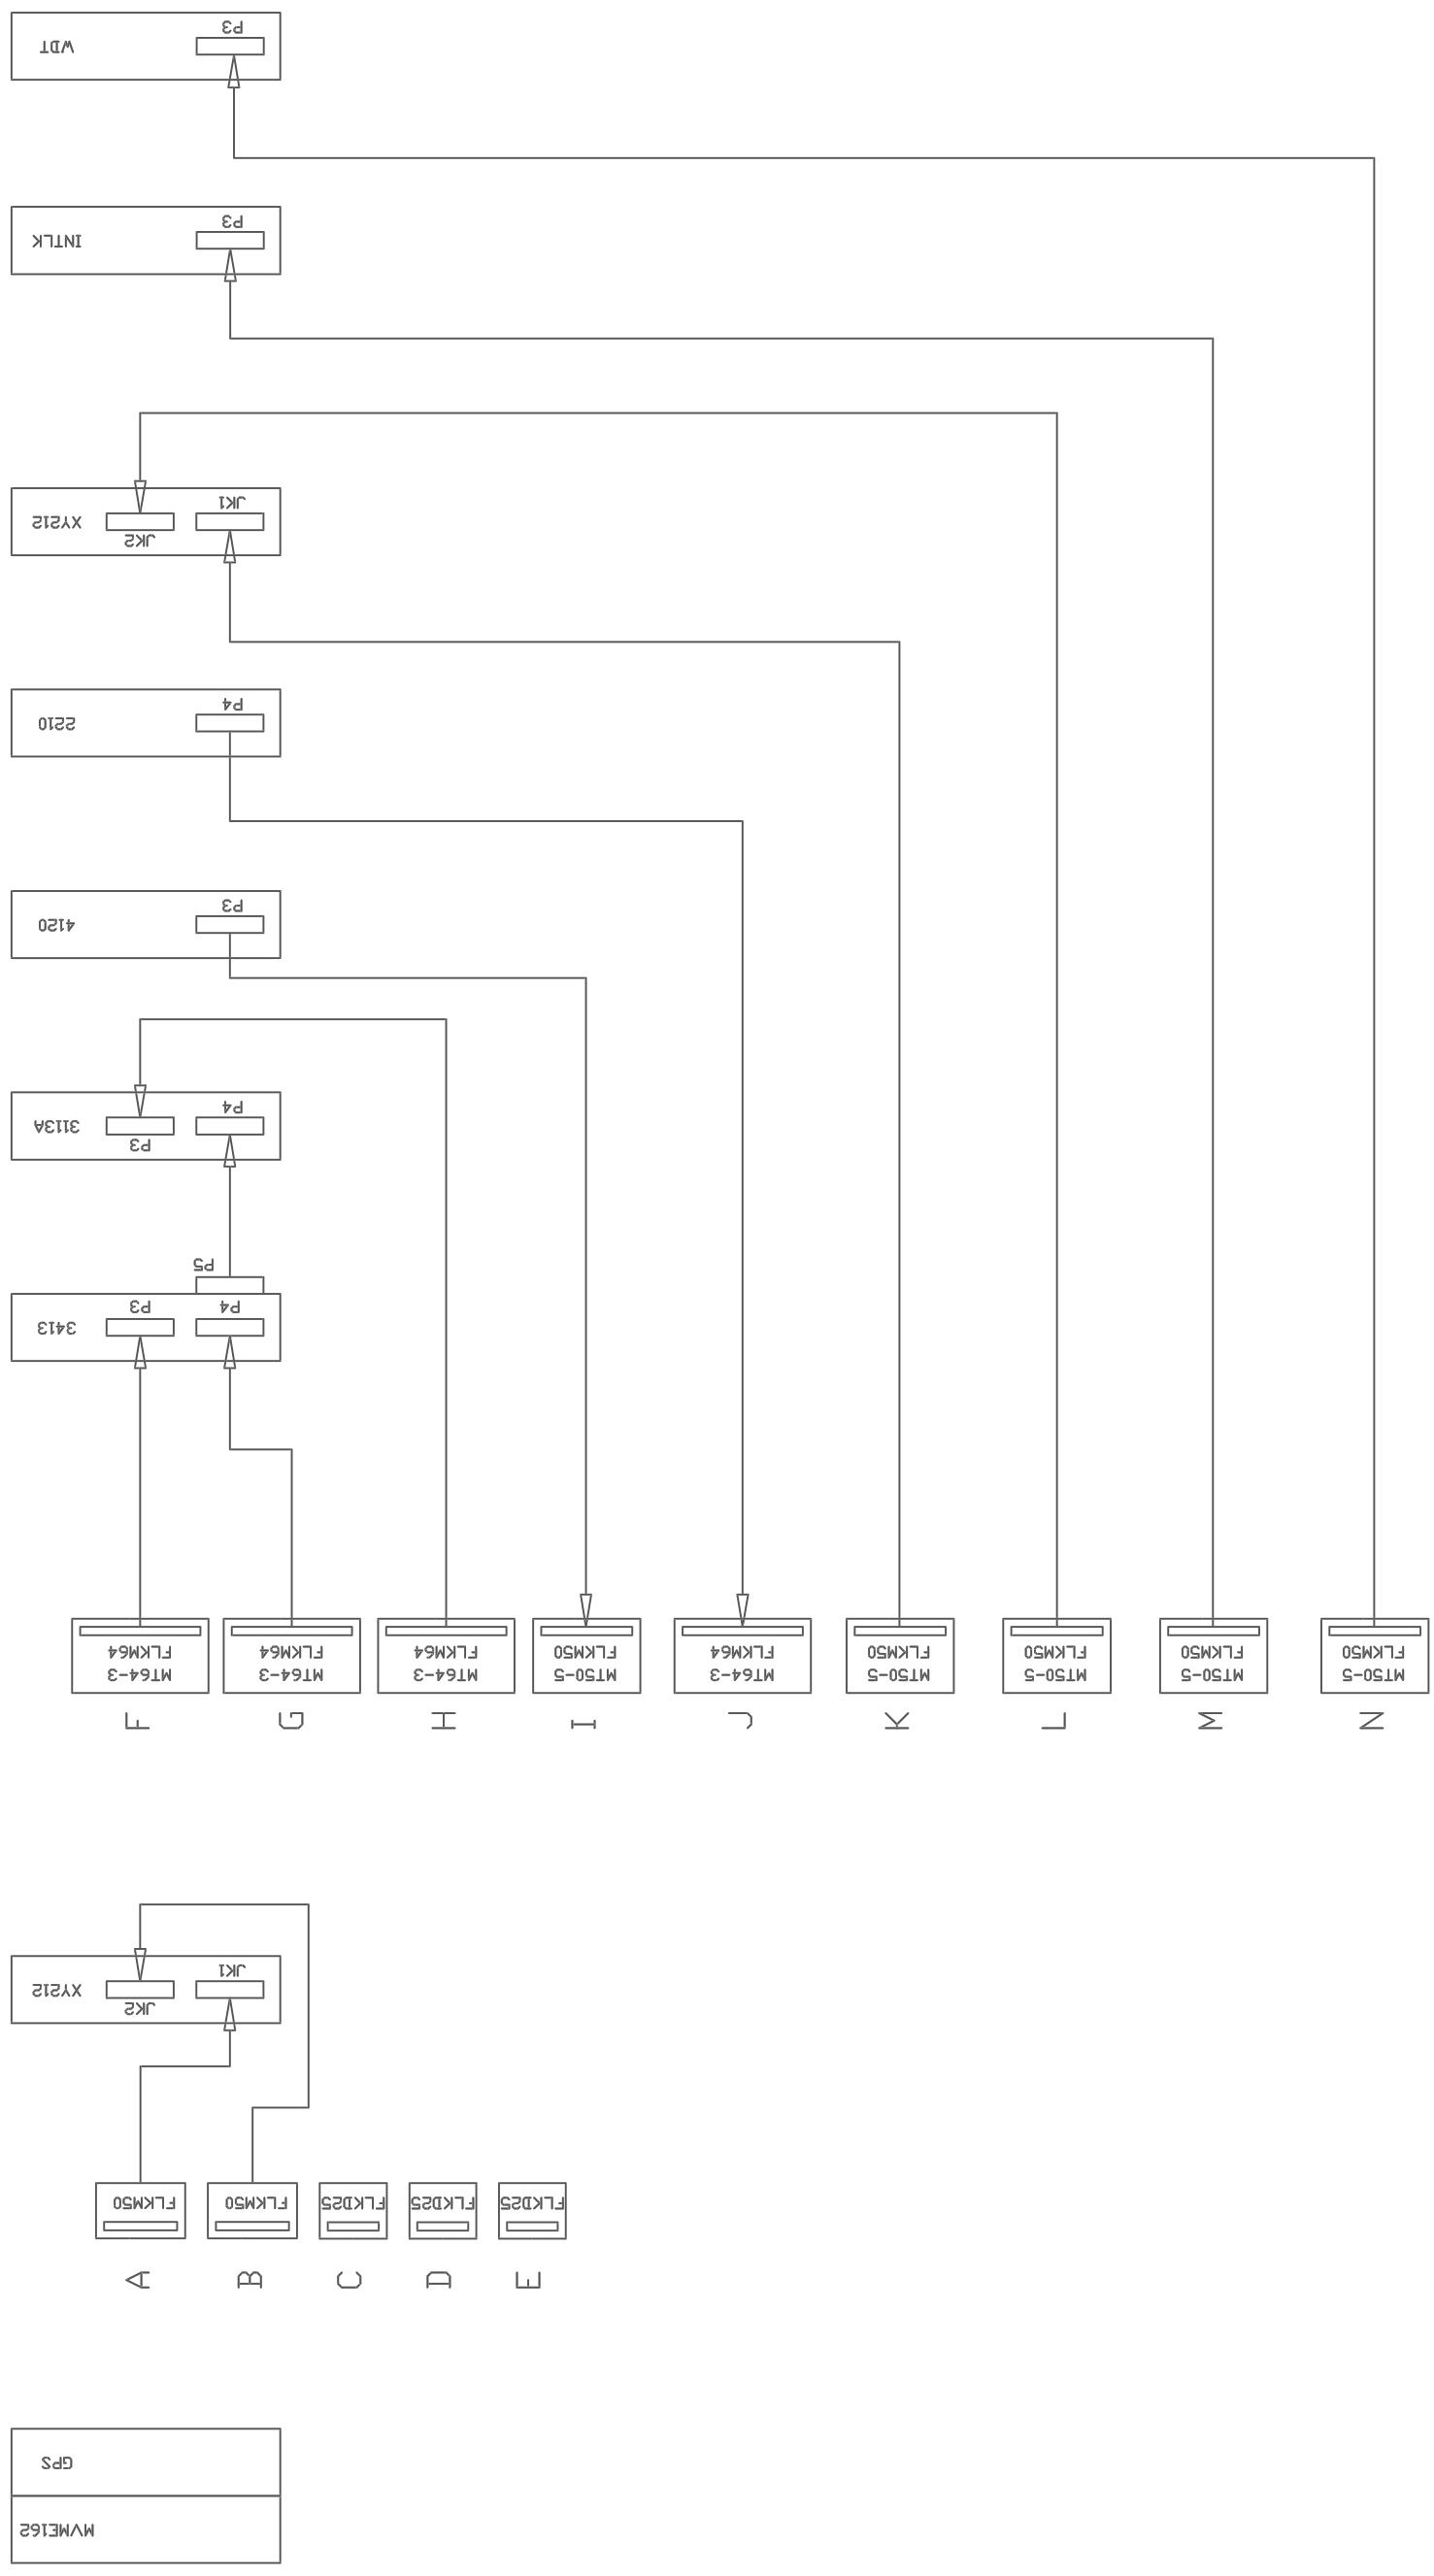

LIGO CALIFORNIA INSTITUTE OF TECHNOLOGY MASSACHUSETTS INSTITUTE OF TECHNOLOGY

VME MODULE CONNECTION DIAGRAM
WA LEFT MID STATION

SCALE - | SIZE B | DWG. NO. D961358-A-C | REV. VER. 01
CAD FILE | SHEET 1 OF 1

CURRENT REVISION APPROVAL

	GROUP	SIGNATURE	DATE
DRAWN TONY T.	CDS		9-13-96
CHECKED R. Bork			
DCC			

UNLESS OTHERWISE SPECIFIED
DIMENSIONS ARE IN INCHES
TOLERANCES:
FRACTIONAL ±
ANGULAR:MACH ± BEND ±
TWO PLACE DECIMAL ±
THREE PLACE DECIMAL ±
FINISHED SURFACE RMS
BREAK CORNERS IN
REMOVE ALL BURRS

DO NOT SCALE THIS DRAWING
USED ON
NEXT ASSY:

REV	DESCRIPTION	SHEETS EFFECTED	DATE
A	Initial Release per ECN E970001-00-C		1/3/97

ISSUE DESCRIPTION

REFERENCE DRAWINGS

DWG. NO.	DESCRIPTION	DWG. NO.	DESCRIPTION