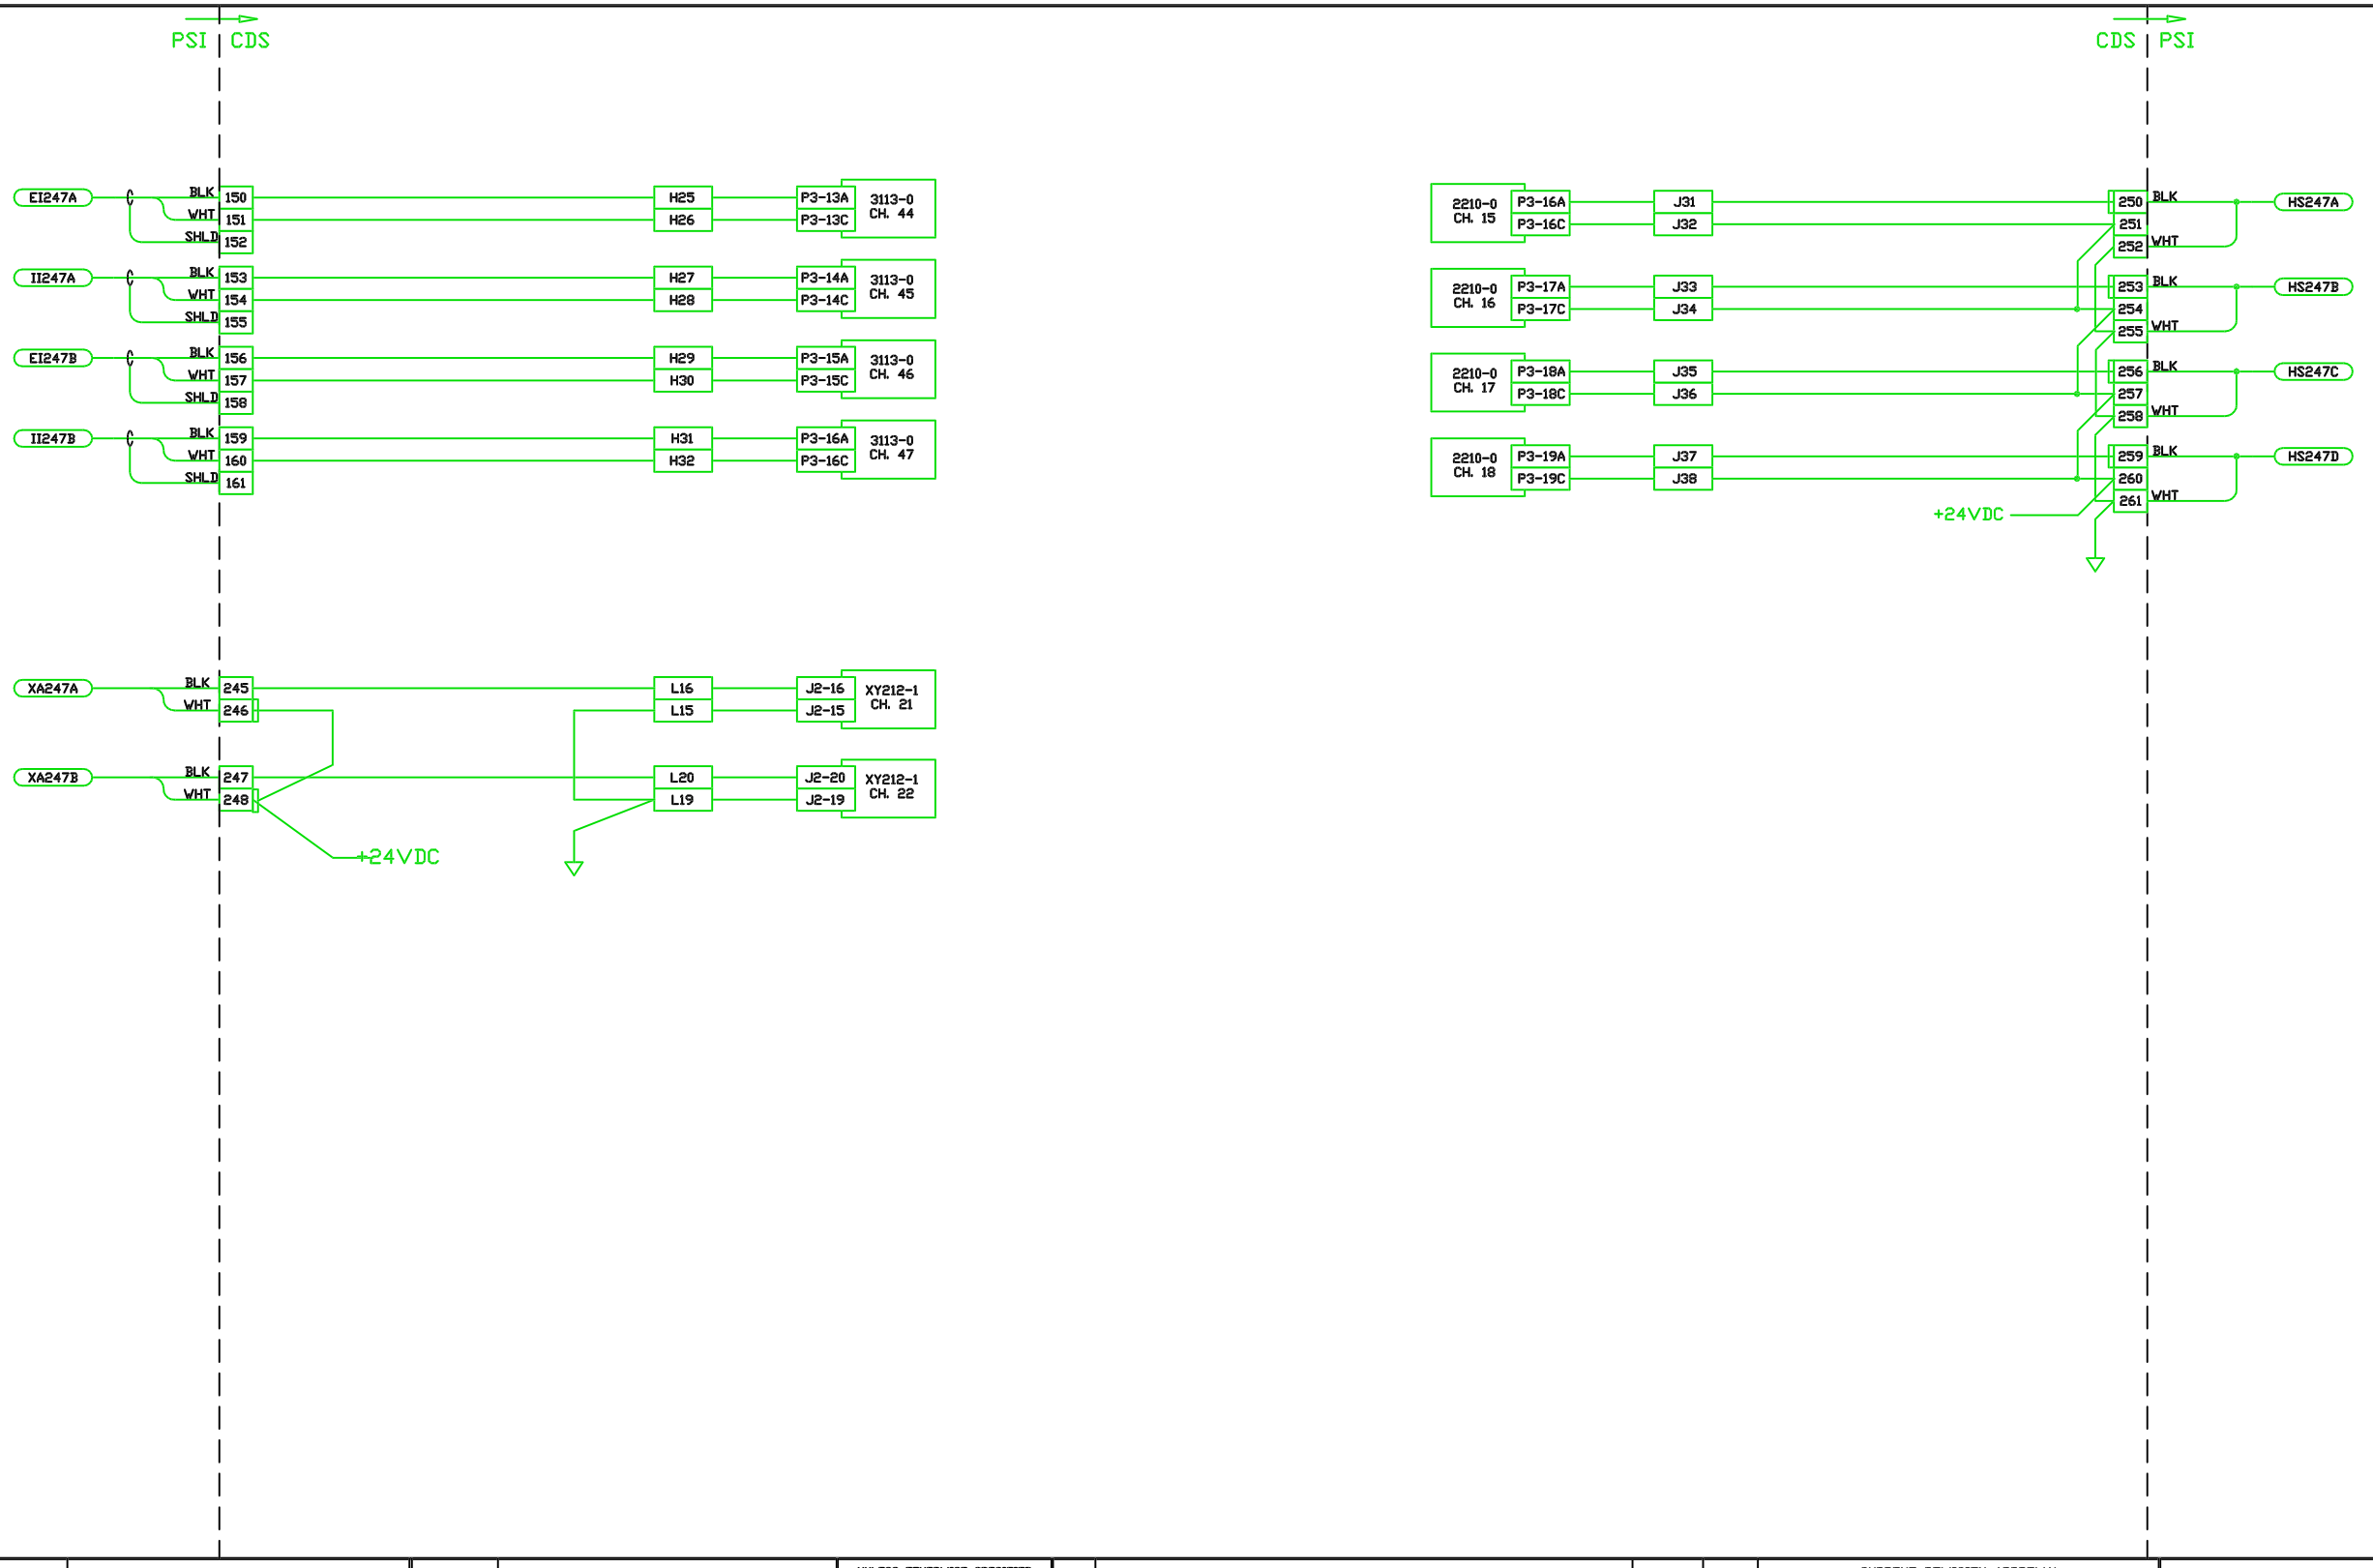

DWG. NO.	DESCRIPTION	DWG. NO.	DESCRIPTION

REFERENCE DRAWINGS

UNLESS OTHERWISE SPECIFIED
DIMENSIONS ARE IN INCHES
TOLERANCES:
FRACTIONAL ±
ANGULAR:MACH ± BEND ±
TWO PLACE DECIMAL ±
THREE PLACE DECIMAL ±
FINISHED SURFACE RMS
BREAK CORNERS IN: OUT:
REMOVE ALL BURRS

DO NOT SCALE THIS DRAWING

USED ON:

NEXT ASS'Y:

REV	DESCRIPTION	SHEETS EFFECTED	DATE
A	Initial Release per ECN E970001-00-C		1/3/97

ISSUE DESCRIPTION

CURRENT REVISION APPROVAL

DRAWN TONY T.	GROUP CDS	SIGNATURE	DATE 9-9-96
CHECKED R. Bork			
DCC			

LIGO CALIFORNIA INSTITUTE OF TECHNOLOGY
MASSACHUSETTS INSTITUTE OF TECHNOLOGY

VCMS ELECTRICAL DIAGRAM
WA LEFT MID STATION
WA ION PUMP - 09

SCALE	SIZE	DWG. NO.	REV.
-	B	D961365-A-C	P1
CAD FILE 1365S1C0		SHEET 1 OF 1	VER. 01

1365S1C0
12-26-96 - 17:35

6 5 4 3 2 1

D C B A