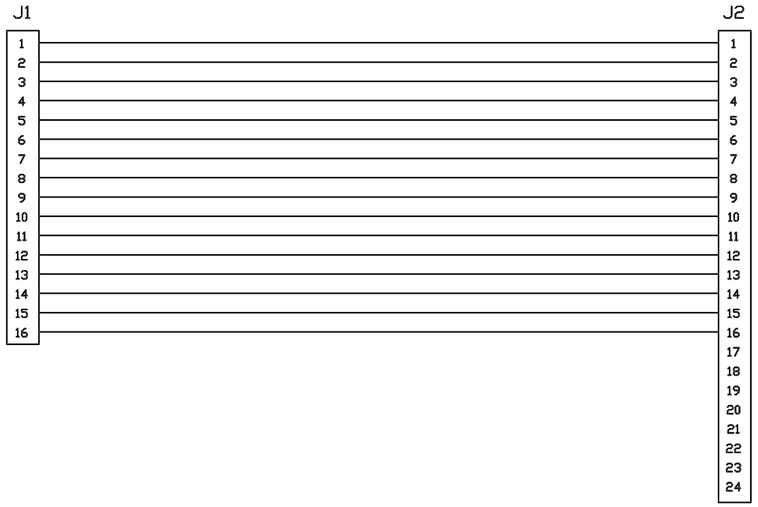

J1	SIGNAL	J2
1	EDP 200 PUMP RUNNING	1
2	EDP 200 PUMP RUNNING	2
3	EDP 200 PUMP TEMP HAZARD	3
4	EDP 200 PUMP TEMP HAZARD	4
5	EH 2600 BOOSTER RUNNING	5
6	EH 2600 BOOSTER RUNNING	6
7	INLET GATE VALVE CLOSED	7
8	INLET GATE VALVE CLOSED	8
9	INLET GATE VALVE OPEN	9
10	INLET GATE VALVE OPEN	10
11	N2 FLOW WARNING	11
12	N2 FLOW WARNING	12
13	PIRANI GUAGE 0-10 VDC A1	13
14	PIRANI GUAGE 0-10 VDC A1	14
15	GUAGE 0-10 VDC A2	15
16	GUAGE 0-10 VDC A2	16
		17
		18
		19
		20
		21
		22
		13
		24

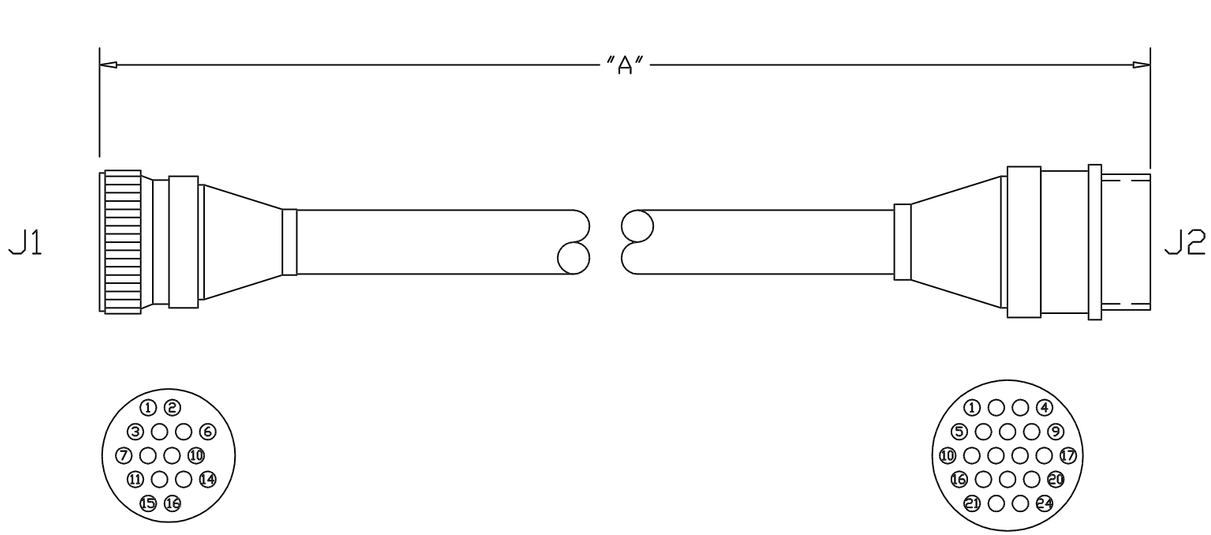

REF DES	CONNECTORS	CONTACTS	BACK SHELL
J1	AMP 206036-1	AMP 66105-2	AMP 206136-1
J2	AMP 206837-2	AMP 66105-2	AMP 206138-1
	CABLE LENGTH		
"A"	"		

DWG. NO.	DESCRIPTION	DWG. NO.	DESCRIPTION
REFERENCE DRAWINGS			

UNLESS OTHERWISE SPECIFIED
DIMENSIONS ARE IN FEET (in)
TOLERANCES:
FRACTIONAL ±
ANGULARMACH ± BEND ±
TWO PLACE DECIMAL ±
THREE PLACE DECIMAL ±
FINISHED SURFACE RMS
BREAK CORNERS IN OUT
REMOVE ALL BURRS

DO NOT SCALE THIS DRAWING

USED ON:

NEXT ASS'Y:

REV	DESCRIPTION	SYS	DET	CDS	VE	CC	BT	DRWN	DATE
A	Initial Release per ECN E970001-00-C								
00	PRE-RELEASE			R. Bork				TONY T.	9-13-96

ISSUE DESCRIPTION

LIGO CALIFORNIA INSTITUTE OF TECHNOLOGY
MASSACHUSETTS INSTITUTE OF TECHNOLOGY

VCMS ELECTRICAL DRAWING
ROUGHING PUMP
UMBILICAL CABLE

CAD FILE	SIZE	DWG NO.	REV.
	C	D961402-00-C	00
SCALE -	SHEET 1 OF 1		

1402S1C0
10-23-96 - 11:41