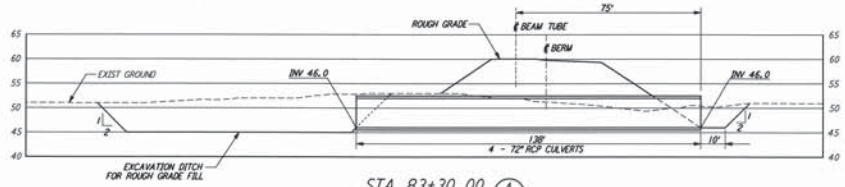

STA 83+30.00 (A)
SCALES: HORIZ: 1" = 20'
VERT: 1" = 2'

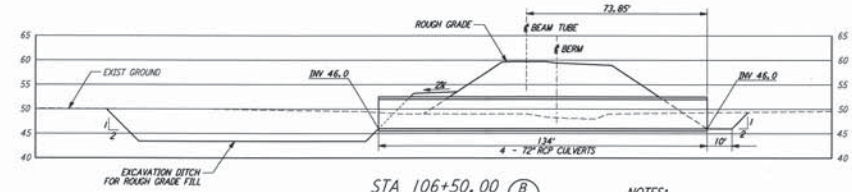

STA 106+50.00 (B)
SCALES: HORIZ: 1" = 20'
VERT: 1" = 2'

NOTES:

1. SEE SHEET RG-C-002 FOR GENERAL NOTES, LEGEND AND ABBREVIATIONS.
2. SEE SHEET RG-C-004 FOR TYPICAL SECTIONS AND DETAILS.

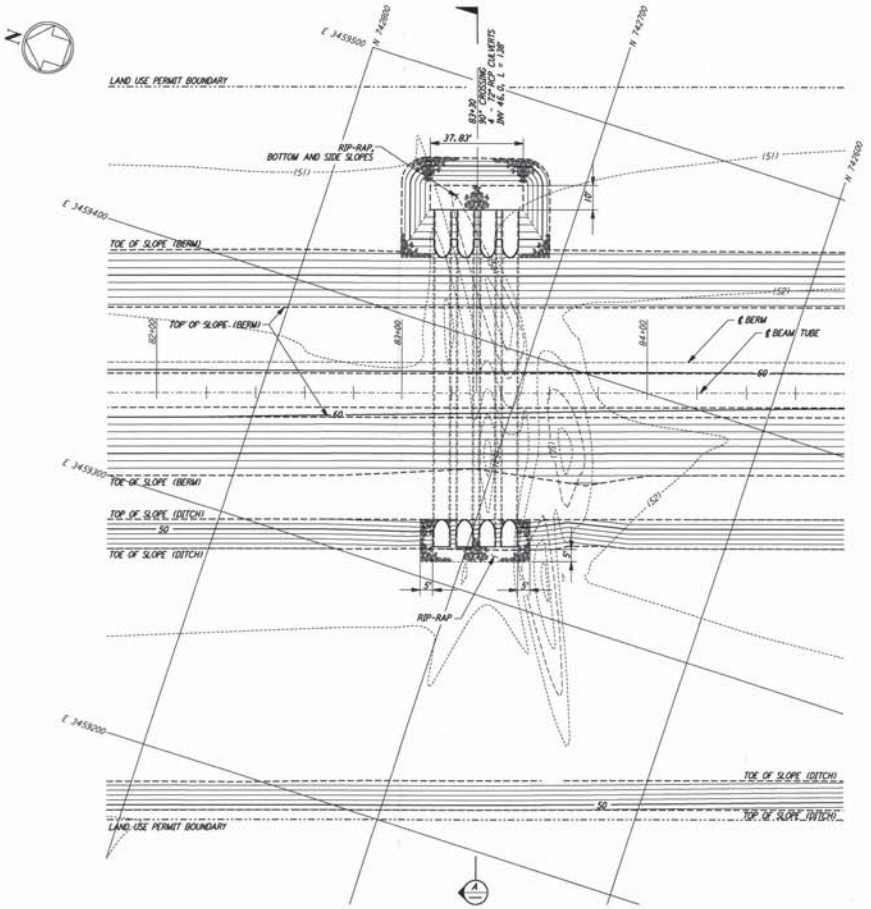

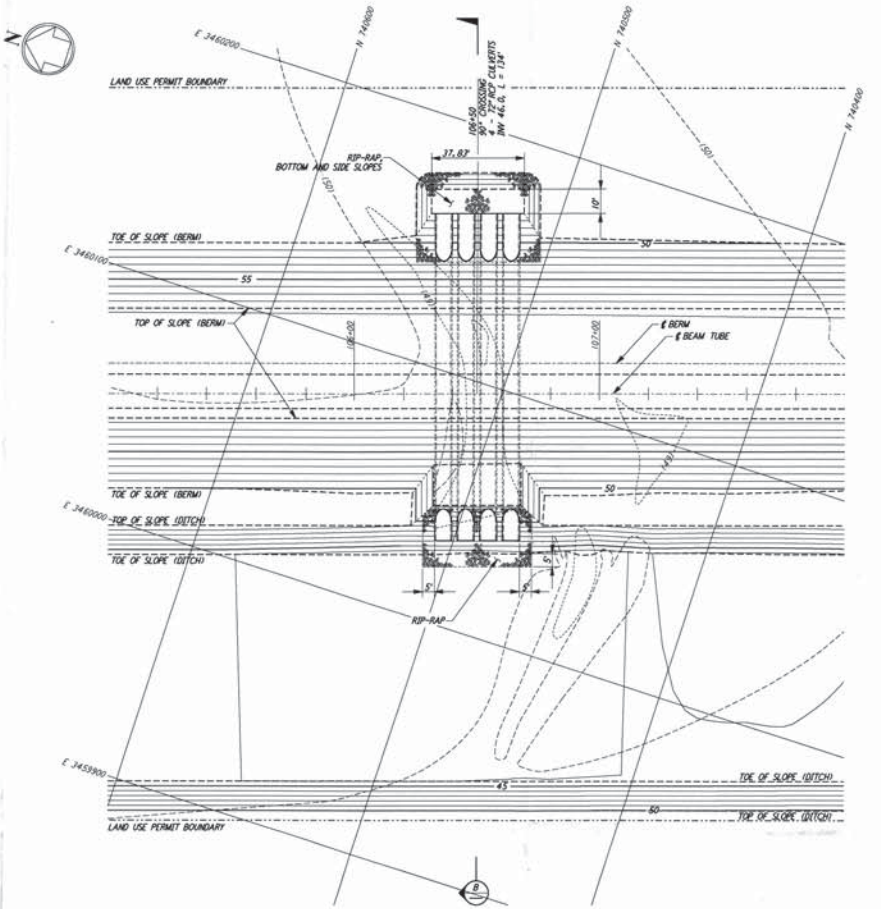

GRAPHIC SCALES
HORIZ SCALE: 1" = 20'
VERT SCALE: 1" = 2'

LIGO- D961753-00-D

REVISION NO.	DATE	APRD BY	DESCRIPTION OF REVISION
9			
8			
7			
6			
5			
4			
3			
2			
1			

ISSUE NO.	DATE	APRD BY	ISSUED FOR
9			
8			
7			
6			
5			
4			
3			
2			
1	8/28/95	Tom	ISSUED FOR BID

DATE	8/11/95	
DRAWN	WRB	8/95
CHECKED	MGP	8/8/95
ENGINEER		8/28/95
PROJ MGR		8/28/95

PARSONS
100 WEST WALNUT STREET
PASADENA, CALIFORNIA

LIGO
CALIFORNIA INSTITUTE OF TECHNOLOGY
MASSACHUSETTS INSTITUTE OF TECHNOLOGY

LASER INTERFEROMETER
GRAVITATIONAL-WAVE OBSERVATORY
ROUGH GRADING - LIVINGSTON, LA

TITLE: ROUGH GRADING SOUTHEAST ARM CULVERT GENERAL ARRANGEMENTS

SCALE: AS NOTED | CONTRACT NUMBER: PP150969 | PROJECT NUMBER: 8094
SHEET NUMBER: RG-C-048 | REVISION: 0

LIGORGF3.BDR

This document and the design it covers are the property of PARSONS. They are loaned only with the borrower's expressed written agreement that they will not be reproduced, copied, loaned, exhibited, or used in any other way, except by written consent from PARSONS to the borrower.

09/12/95 TIME: 06:09:00
I:\ligo\site2\ce\rgc048.dgz

Tue Sep 12 06:07:58 1995 s3-v36b2 J:\PLOTS\QUEUES\V3682\CE048.PRF