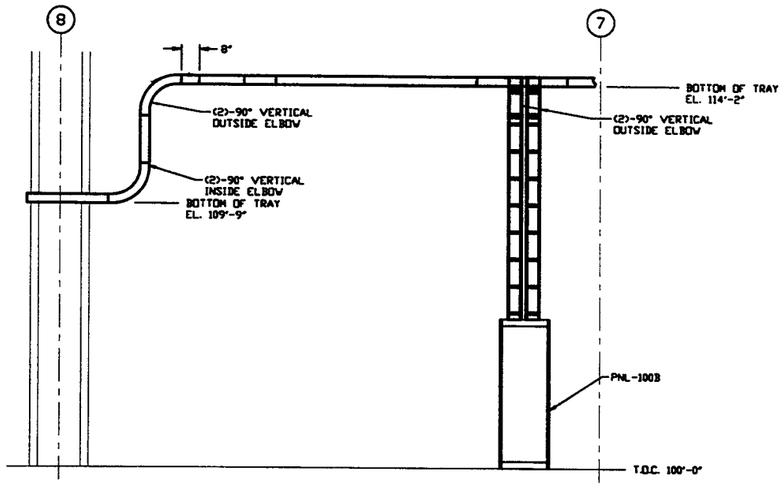

SECTION A REF.
SCALE: 3/8" = 1'-0" --- V049-3-106

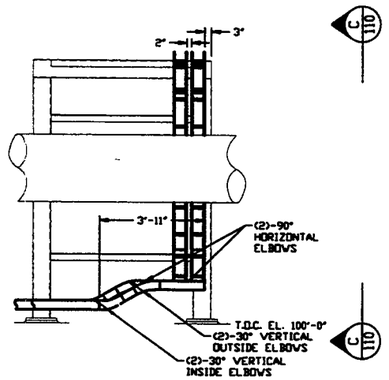

SECTION B REF.
SCALE: 3/8" = 1'-0" --- V049-3-106

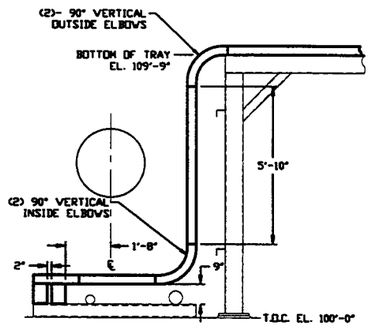

SECTION C REF.
SCALE: 3/8" = 1'-0" --- THIS SHT.

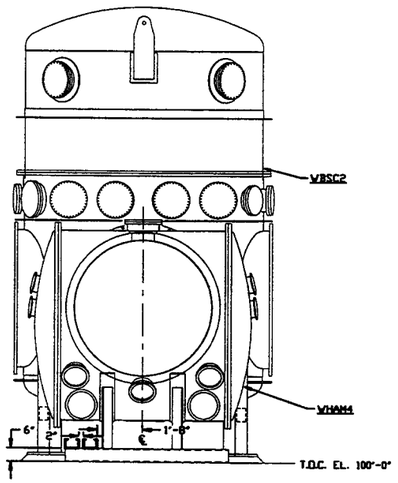

SECTION D REF.
SCALE: 3/8" = 1'-0" --- V049-3-106

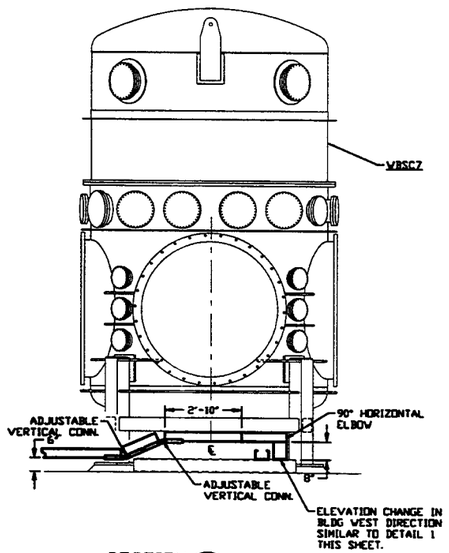

SECTION E REF.
SCALE: 3/8" = 1'-0" --- V049-3-107

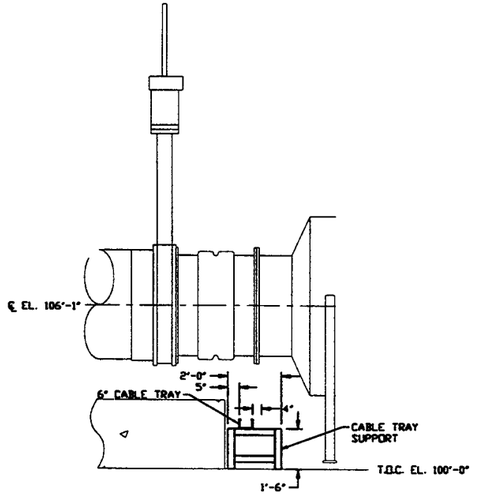

SECTION F REF.
SCALE: 3/8" = 1'-0" --- V049-3-107
V049-3-108

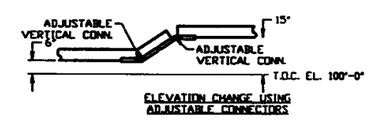

DETAIL 1 REF.
NO SCALE --- V049-3-106
V049-3-107

PROPRIETARY AND CONFIDENTIAL

THIS DOCUMENT CONTAINS PROPRIETARY INFORMATION BELONGING TO PROCESS SYSTEMS INTERNATIONAL, INC. OR ITS AFFILIATED COMPANIES AND SHALL BE USED ONLY FOR THE PURPOSE FOR WHICH IT WAS SUPPLIED. IT SHALL NOT BE COPIED, REPRODUCED OR OTHERWISE USED, NOR SHALL SUCH INFORMATION BE FURNISHED IN WHOLE OR IN PART TO OTHERS EXCEPT IN ACCORDANCE WITH THE TERMS OF ANY AGREEMENT UNDER WHICH IT WAS SUPPLIED OR WITH THE PRIOR WRITTEN CONSENT OF PROCESS SYSTEMS INTERNATIONAL, INC. AND SHALL BE RETURNED UPON REQUEST.

DWG. NO.	DESCRIPTION	DWG. NO.	DESCRIPTION

REFERENCE DRAWINGS

UNLESS OTHERWISE SPECIFIED
DIMENSIONS ARE IN INCHES
TOLERANCES:
FRACTIONAL ±
ANGULAR/INCH ±0°-30' BEND ±2°
TWO PLACE DECIMAL ± .01
THREE PLACE DECIMAL ± .005
FINISHED SURFACE RMS
BREAK CORNERS IN: OUT:
REMOVE ALL BURRS

DO NOT SCALE THIS DRAWING

USED ON:

NEXT ASS'Y:

REV	DESCRIPTION	CHKD	DRWN	DATE	DEO#
1	ISSUE FOR CONSTRUCTION	FAB	[signature]	05.12.97	0480
0	ISSUE FOR FDR UPDATE & BID	REB	DMcW	RJW	11.25.96	0355

ISSUE DESCRIPTION

PROCESS SYSTEMS INTERNATIONAL INC.
20 WALKUP DR. WESTBOROUGH, MASSACHUSETTS 01581 USA

CABLE TRAY DETAILS
LIGO VACUUM EQUIPMENT
WASHINGTON SITE
CORNER STATION

CAD FILE	SIZE	DWG. NO.	REV.
V0493110	D	V049-3-110	1

SCALE AS NOTED — SHEET 1 OF 1

LIGO-D970836-01-V